
Acknowledgement Of
Plans Submittal ONLY!

Date 9-27-05

Date 9/27/05

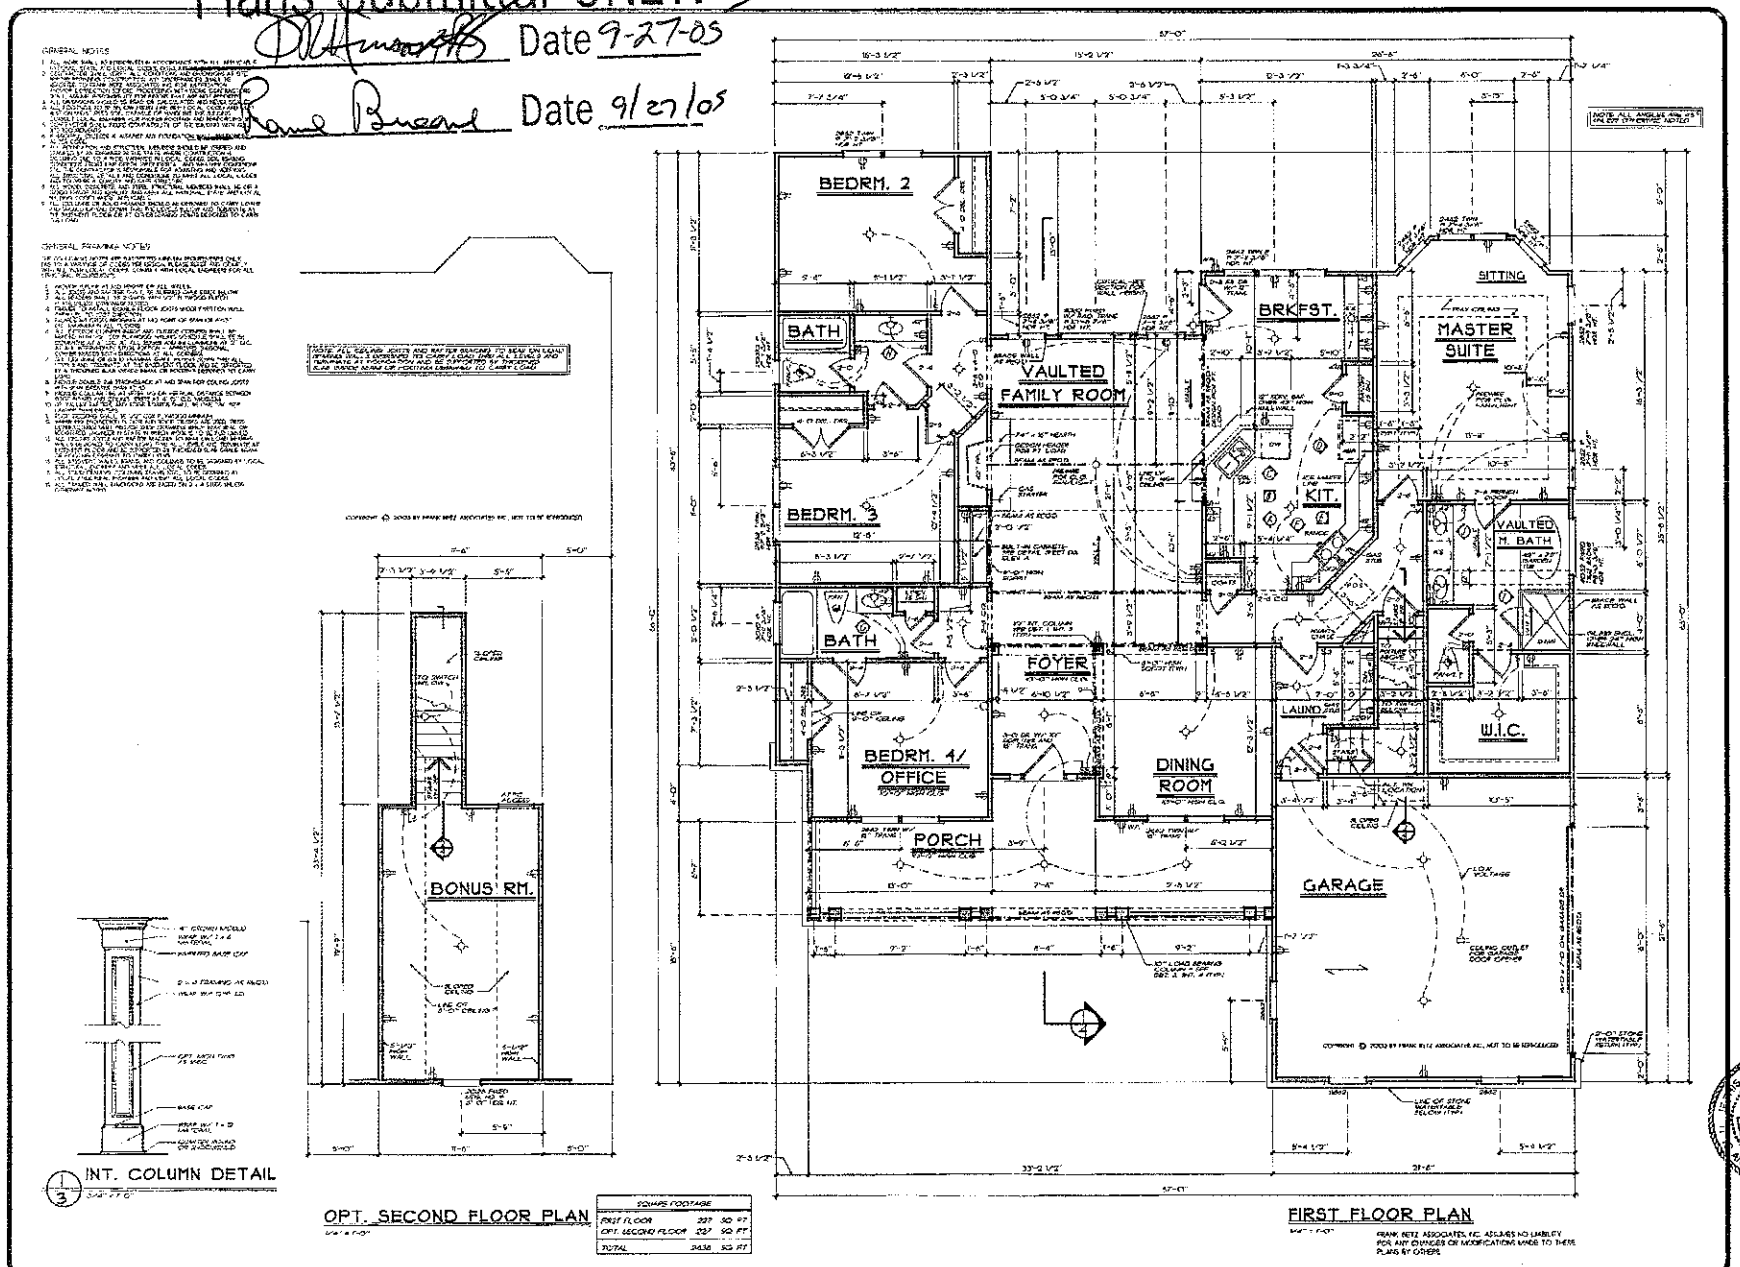

INT. COLUMN DETAIL

OPT. SECOND FLOOR PLAN

SQUARE FOOTAGE		
FIRST FLOOR	2201	SQ. FT.
OPT. SECOND FLOOR	237	SQ. FT.
TOTAL	2438	SQ. FT.

FIRST FLOOR PLAN

FRANK BETZ ASSOCIATES, INC. ASSUMES NO LIABILITY FOR ANY CHANGES OR MODIFICATIONS MADE TO THESE PLANS BY OTHERS

REVISIONS	DATE	BY
CLIENT REVIEW		

Copyright Frank Betz Associates, Inc. All rights reserved. The design, arrangement and content of this drawing, in whole or in part, is the property of Frank Betz Associates, Inc. Reproduction, publication or use without permission is prohibited.

HOMEPLANS

FLOOR PLANS / DETAIL

THE LINCOLN PARK

FBA
FRANK BETZ ASSOCIATES, INC.
2401 LAKE PARK DRIVE/SUITE 260
SMYRNA, GEORGIA 30080
770/431-0580
www.frankbetz.com
TIFFANY PEMBERTON
KRISTI VANLIEW

ILLEGAL SET OF PLANS

3