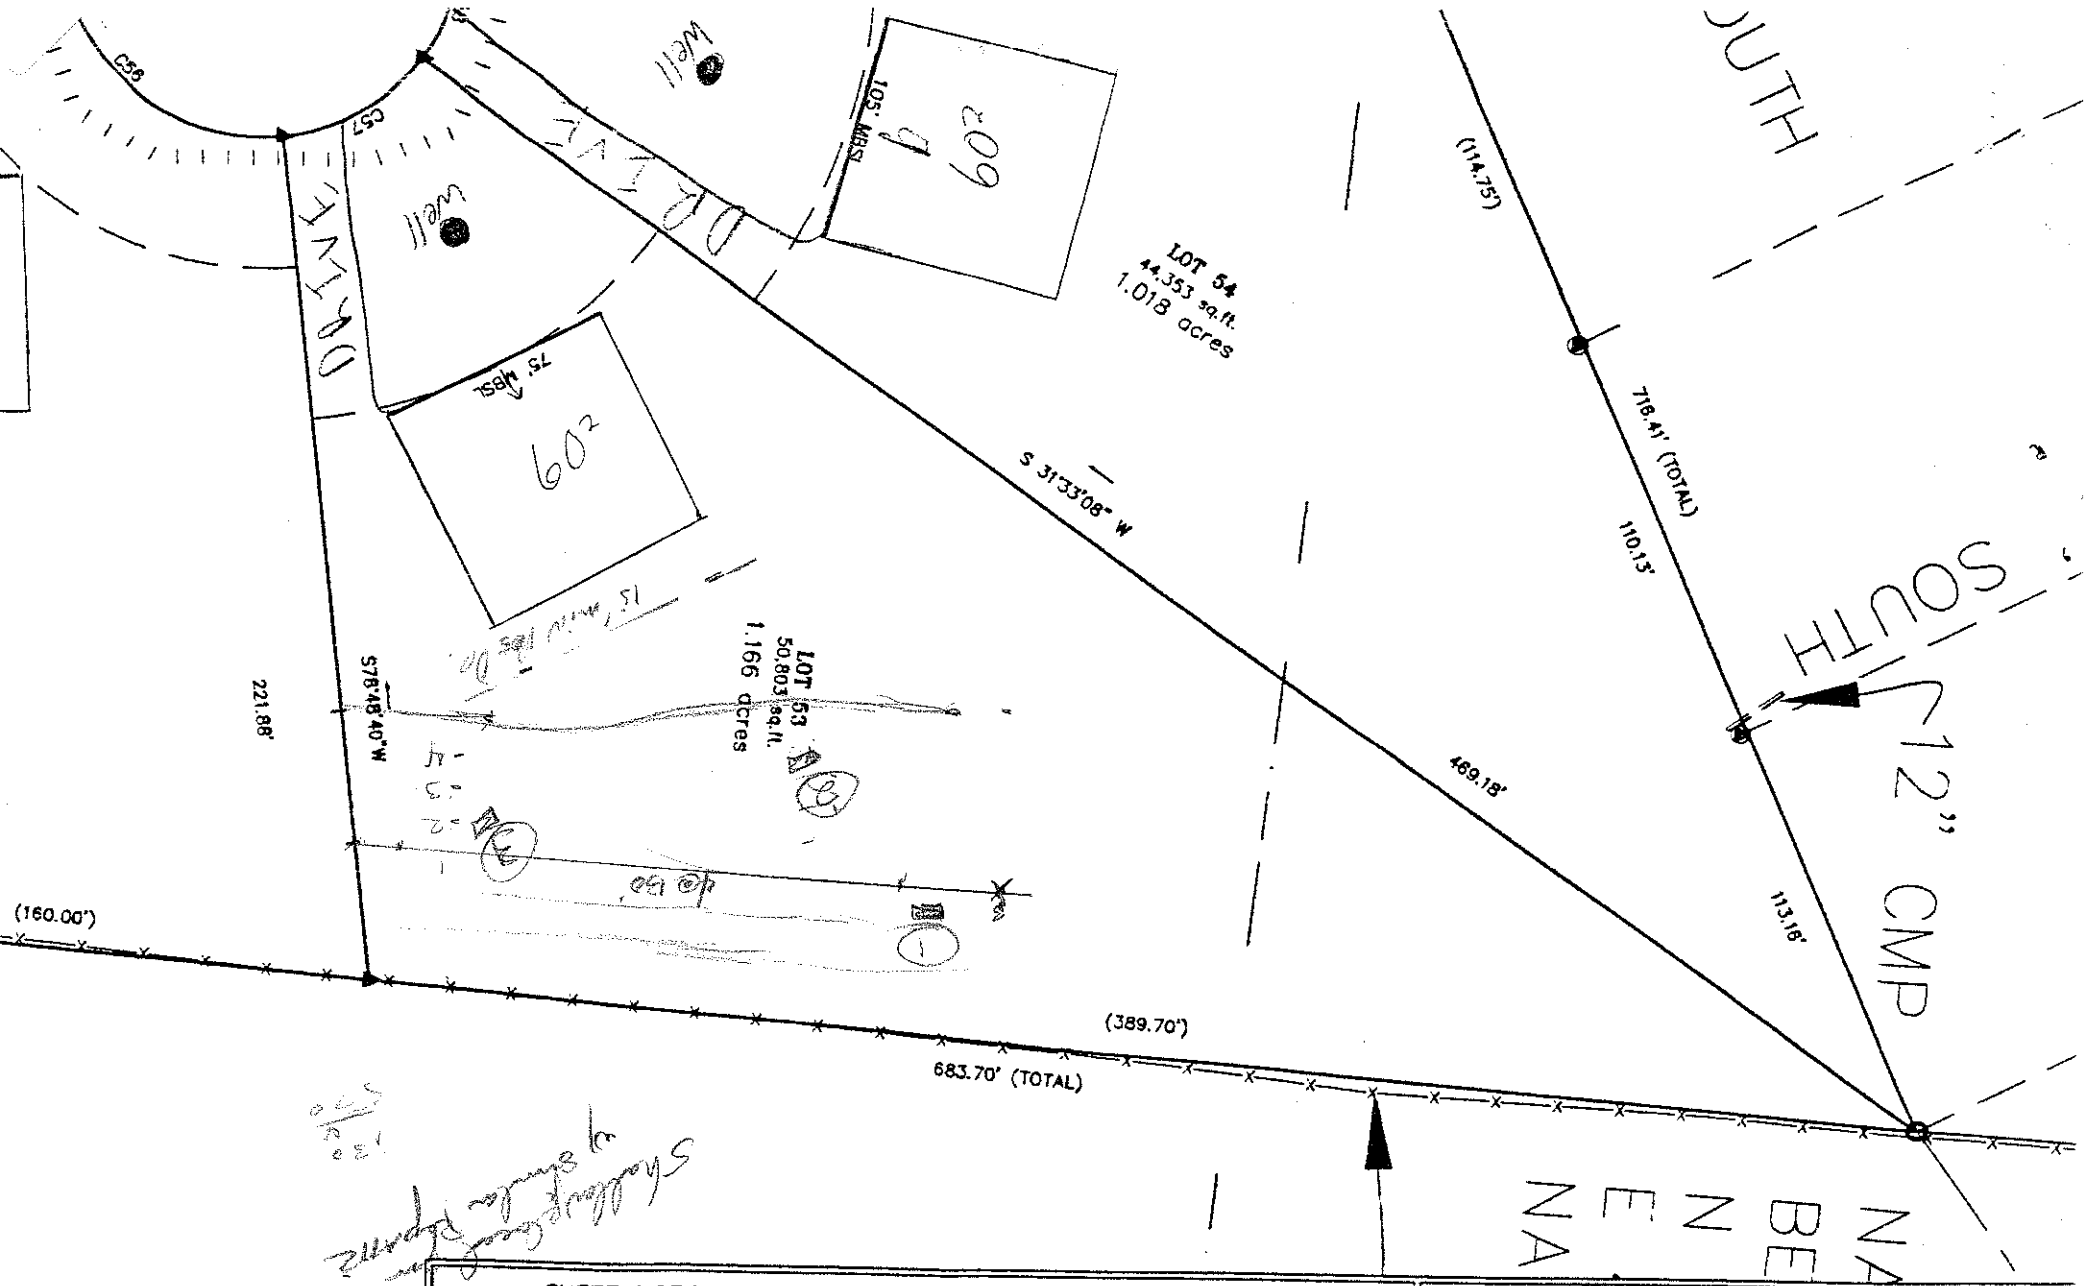


SHEET 4 OF 4
TAX ID: 4639-64-0340
FOR SOURCE OF TITLE REFER TO D.BK. 1518 PG. 2639

EXHIBIT MAP PREPARED FOR
TONEY C. JACOBS & ASSOCIATES, INC
LOT/SEPTIC LAYOUT

PROPERTY OWNED BY
SHAVENDER COMMUNITIES, LLC
NORTHINGTON WOODS SUBDIVISION
DAVIDSON/FALLSTOWN TOWNSHIP

LNSE
SURVEY AND MAP PREPARED E
LAKE NORMAN SURVEYI
& ENGINEERING PLLC
610 Ingram Road