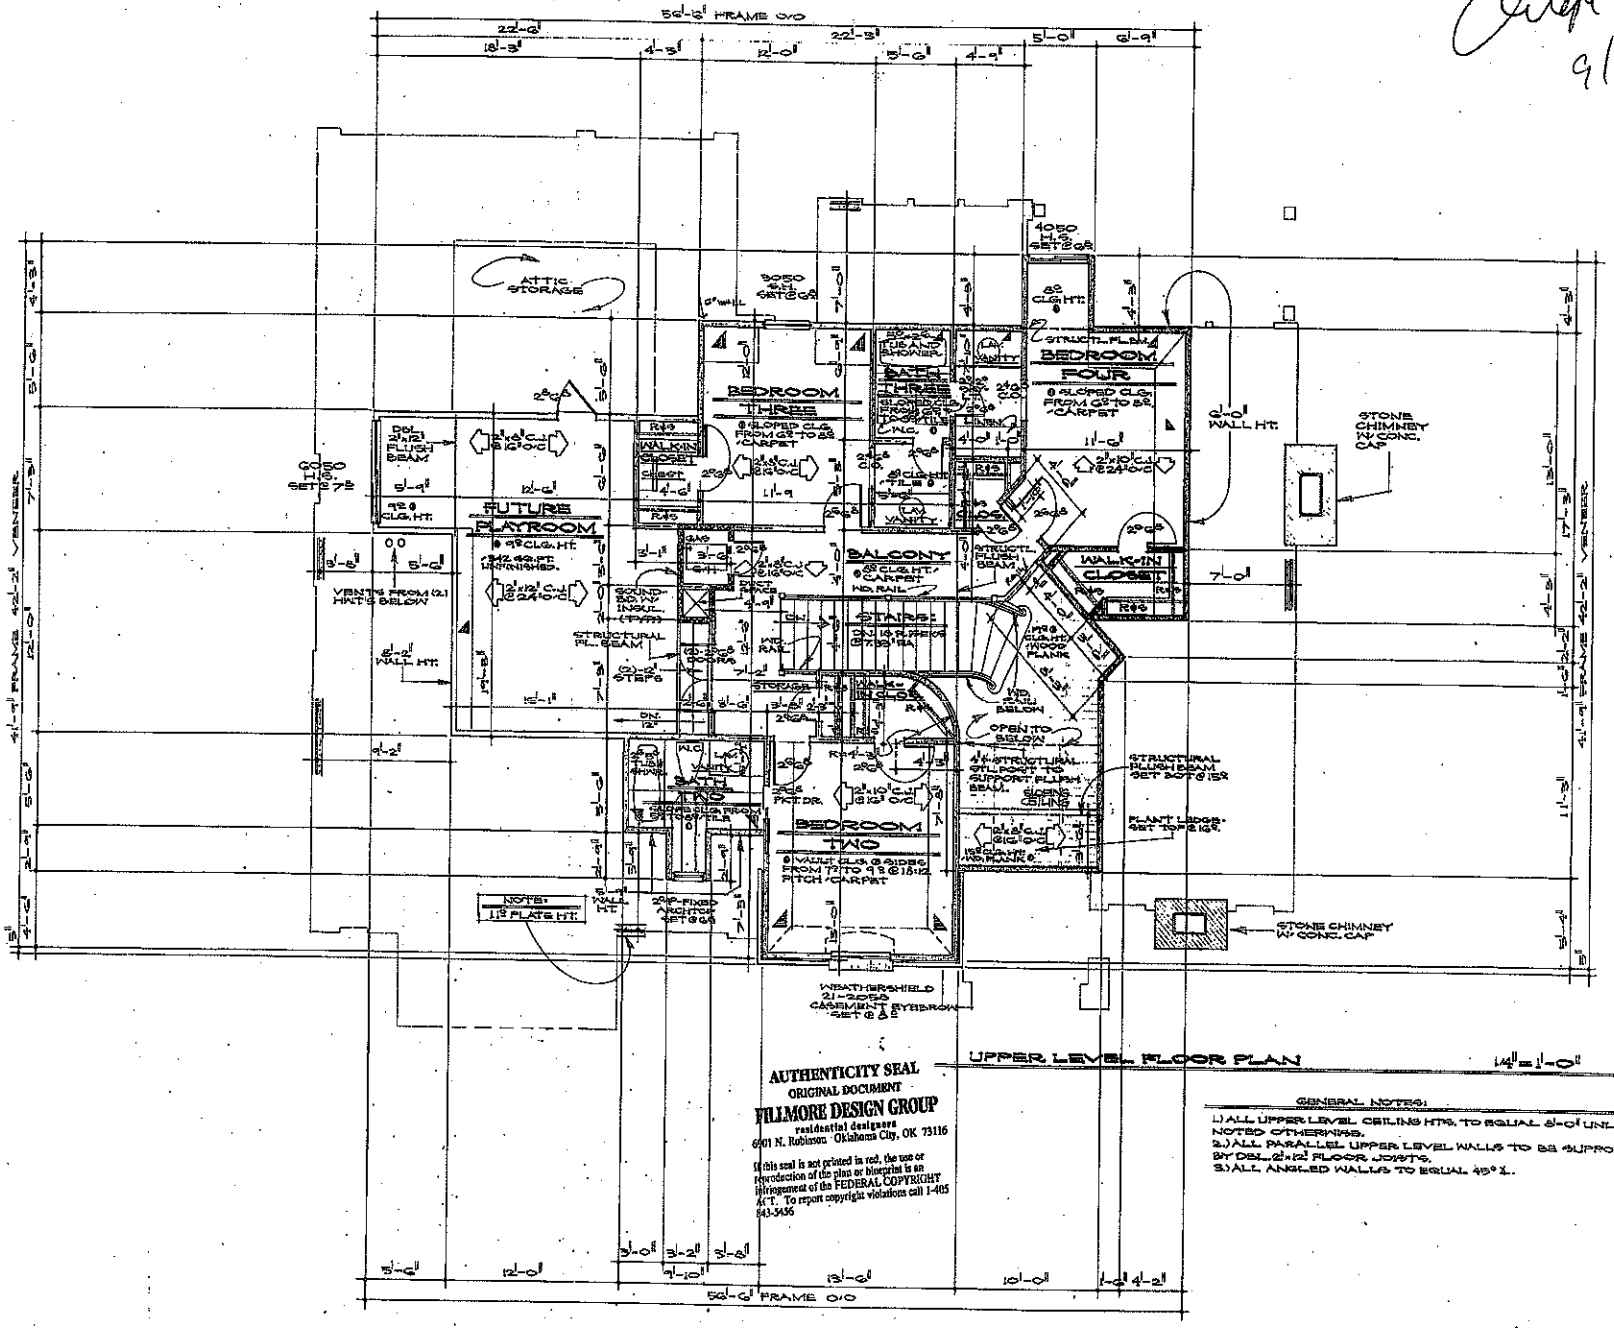


AUTHENTICITY SEAL
ORIGINAL DOCUMENT
FILLMORE DESIGN GROUP
residential designers
6901 N. Robinson · Oklahoma City, OK 73116

If this seal is not printed in red, the use or reproduction of the plan or blueprint is an infringement of the FEDERAL COPYRIGHT ACT. To report copyright violations call 1-405 843-5456

UPPER LEVEL FLOOR PLAN 1/4"=1'-0"

GENERAL NOTES:
1.) ALL UPPER LEVEL CEILING HTS. TO EQUAL 8'-0" UNLESS NOTED OTHERWISE.
2.) ALL PARALLEL UPPER LEVEL WALLS TO BE SUPPORTED BY DBL. 2"x12" FLOOR JOISTS.
3.) ALL ANGLED WALLS TO EQUAL 45° ±.


Charles K. Fillmore
9/21/05

6901 N. Robinson
Oklahoma City, OK
73116
(405) 843-5456

FILLMORE DESIGN GROUP

sq. ftg.	
UPPER FRAME	931
LOWER FRAME	
TOTAL FRAME	
TOTAL VENEER	
SHEET	TWO
PLAN	9420

AGNEW FILLMORE AND ASSOCIATES HEREBY EXPRESSLY RESERVES ITS COMMON LAW COPYRIGHT AND OTHER PROPERTY RIGHTS IN THESE PLANS. THESE PLANS ARE NOT TO BE REPRODUCED, CHANGED OR COPIED IN ANY FORM OR MANNER WHATSOEVER.

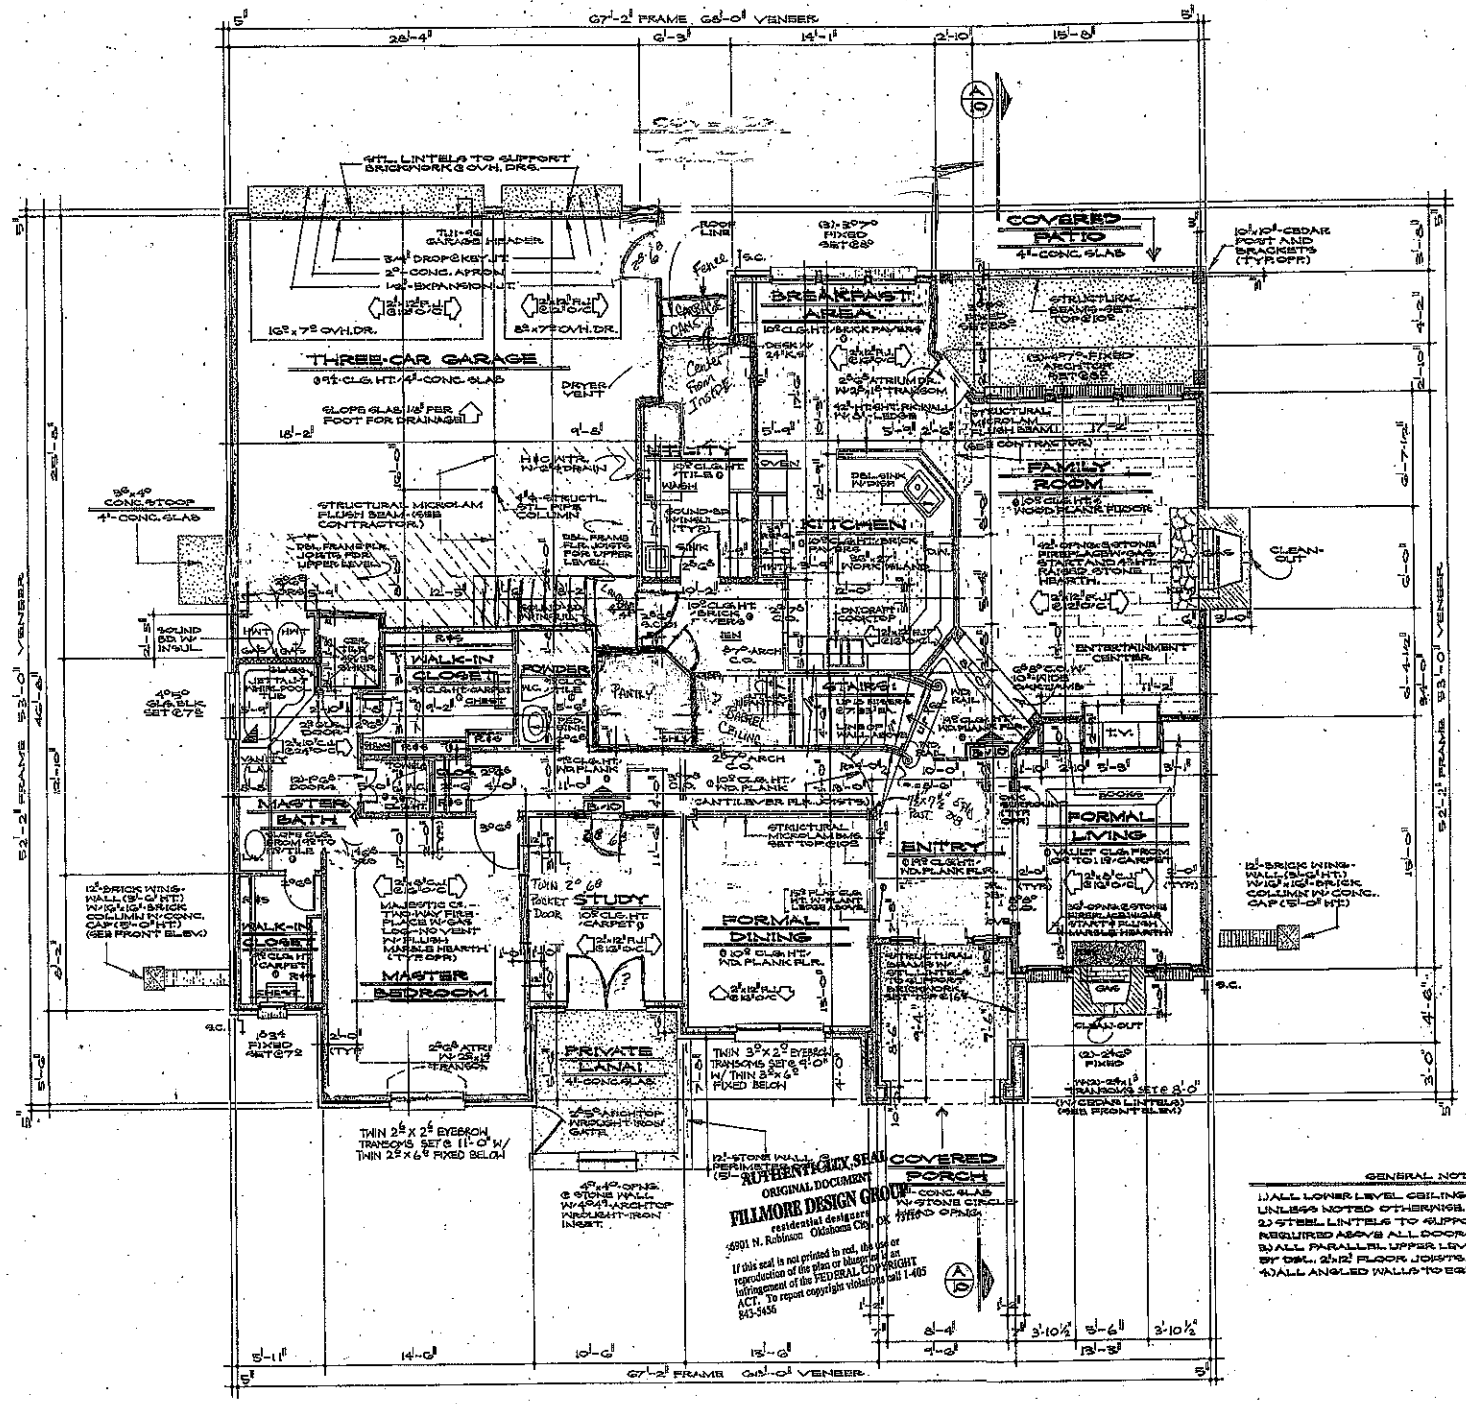


Clifford K. Martin
9/21/05

6901 N. Robinson
Oklahoma City, OK
73116
(405) 843-5456

INTERNATIONAL RESIDENTIAL BUILDING CODE. STAIRS.

TREADS AND RISERS (R314.2) MAX. RISER HT. NOT TO EXCEED 7 3/4" IN. MIN. TREAD DEPTH 10" IN.

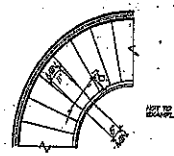

CIRCULAR STAIRS. (R314.6) TREAD DEPTH 12" IN. IN FROM NARROW END TO BE MIN. OF 11" IN. DEPTH AT NARROW END MIN. OF 6" IN.

GENERAL NOTES:

1) ALL LOWER LEVEL CEILING HTS. TO BE 10'-0" UNLESS NOTED OTHERWISE.
2) STEEL LINTELS TO SUPPORT BRICKWORK AS REQUIRED ABOVE ALL DOORS, WINDOWS AND OPNGS.
3) ALL PARALLEL UPPER LEVEL WALLS TO BE SUPPORTED BY DBL. 2x12 FLOOR JOISTS.
4) ALL ANGLED WALLS TO EQUAL 45°±.

LOWER LEVEL FLOOR PLAN 1/4" = 1'-0"

AUTHENTICITY SEAL
ORIGINAL DOCUMENT
FILLMORE DESIGN GROUP
residential designers
6901 N. Robinson Oklahoma City, OK 73116
If this seal is not printed in red, the plan or reproduction of the plans or blueprint is an infringement of the FEDERAL COPYRIGHT ACT. To report copyright violations call 1-405 843-5456

ROBERT FILLMORE AND ASSOCIATES HEREBY EXPRESSLY RESERVES ITS COMMON LAW COPYRIGHT AND OTHER PROPERTY RIGHTS IN THESE PLANS. THESE PLANS ARE NOT TO BE REPRODUCED, CHANGED OR COPIED IN ANY FORM OR MANNER WHATSOEVER.

FILLMORE DESIGN GROUP

sq. ftg.	
UPPER FRAME	931
LOWER FRAME	2159
TOTAL FRAME	3090
TOTAL VENEER	3188
SHEET	ONE
PLAN	9420