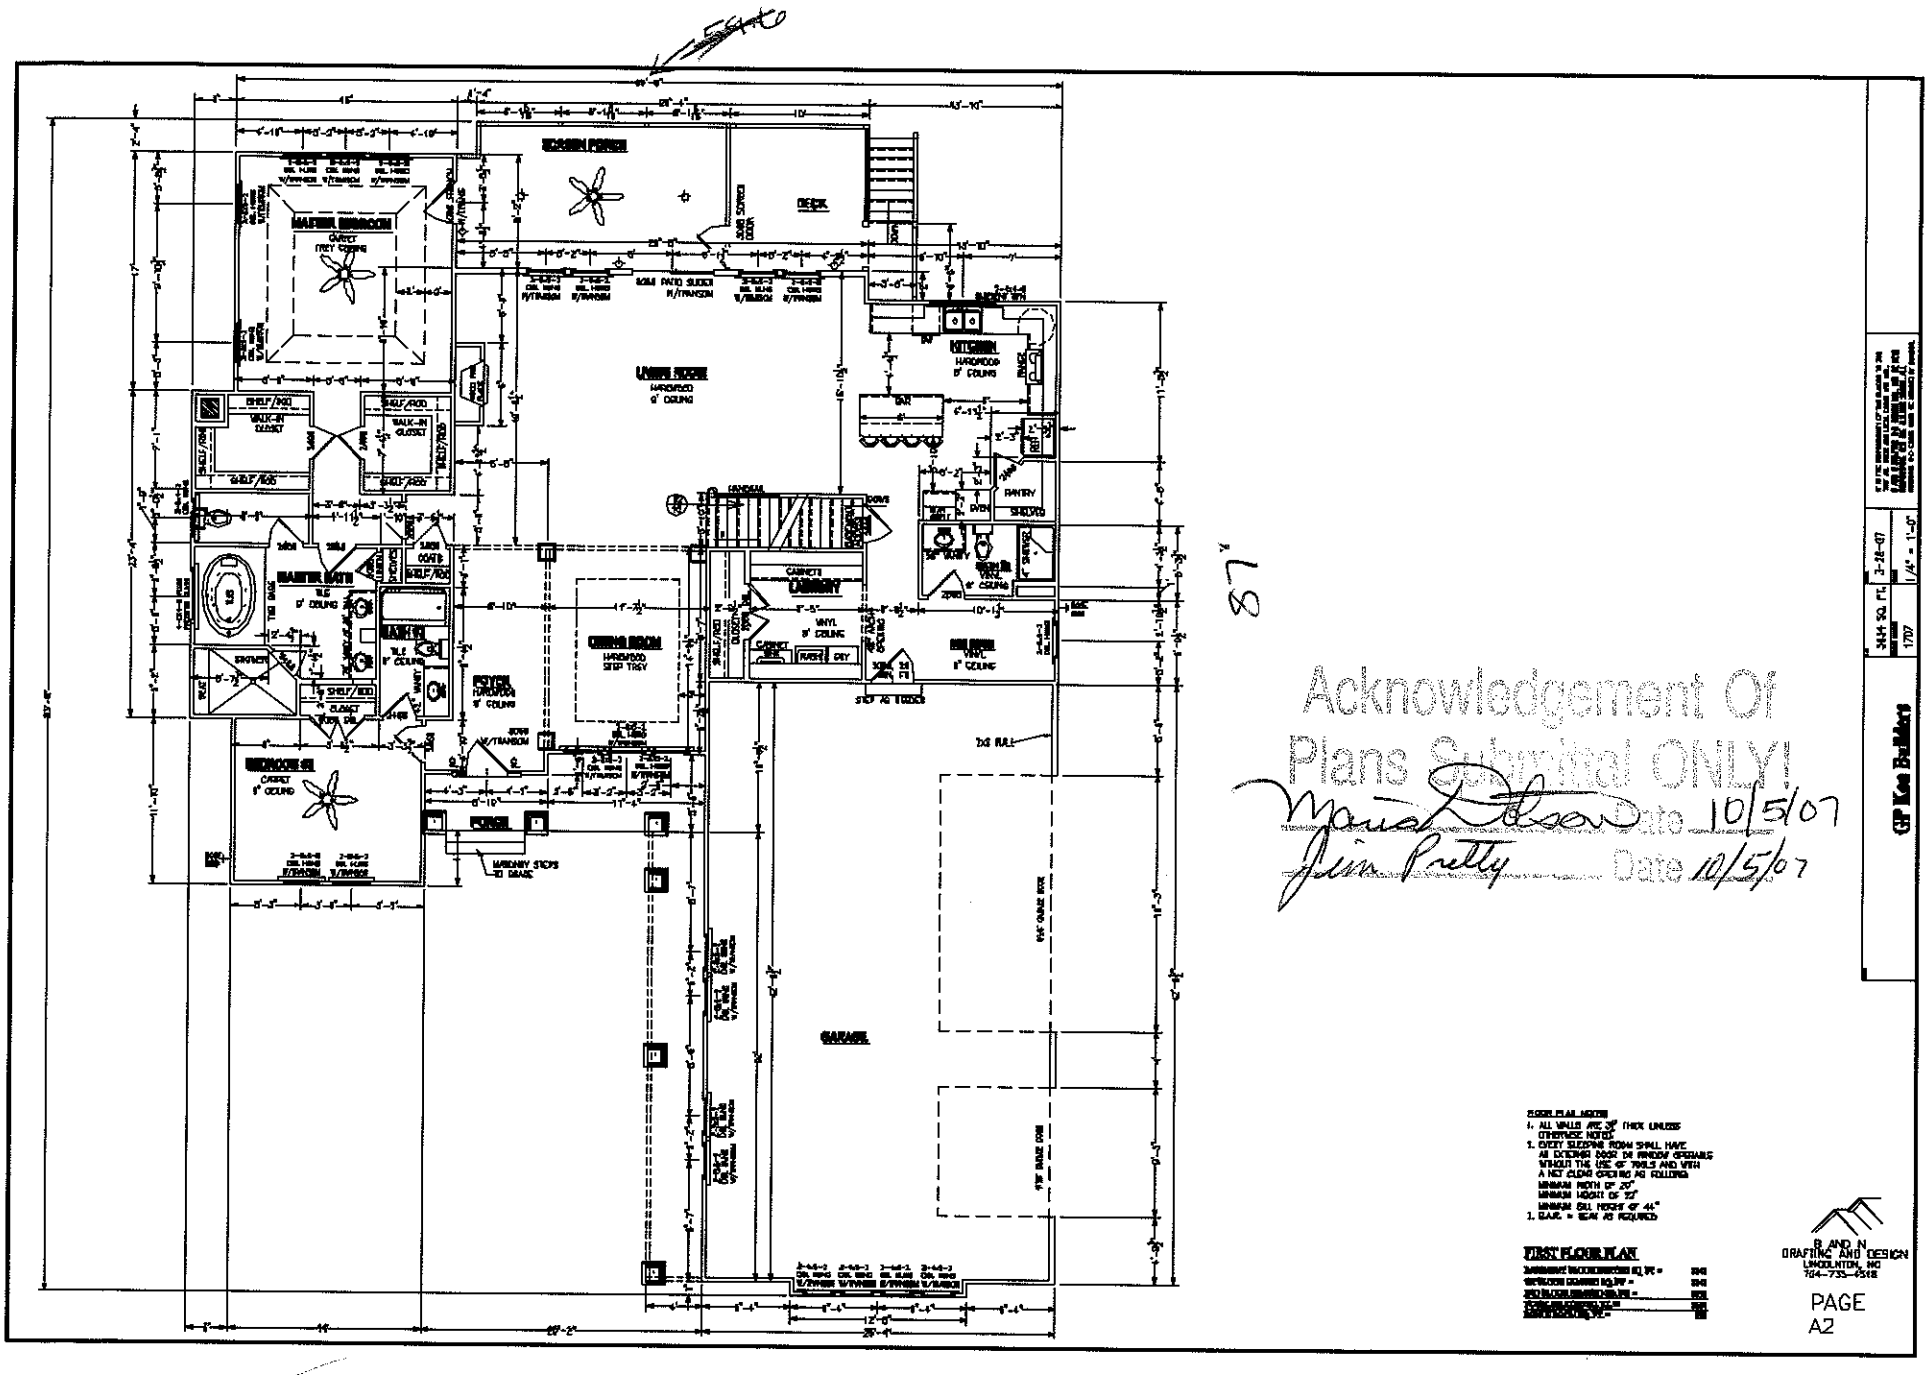

MASTER BEDROOM
DECK
KITCHEN
LIVING ROOM
DINING ROOM
LIBRARY
MASTER BATH
BEDROOM #2
GARAGE
87'
Acknowledgement Of
Plans Submittal ONLY!
Date 10/5/07
Date 10/5/07

62.6