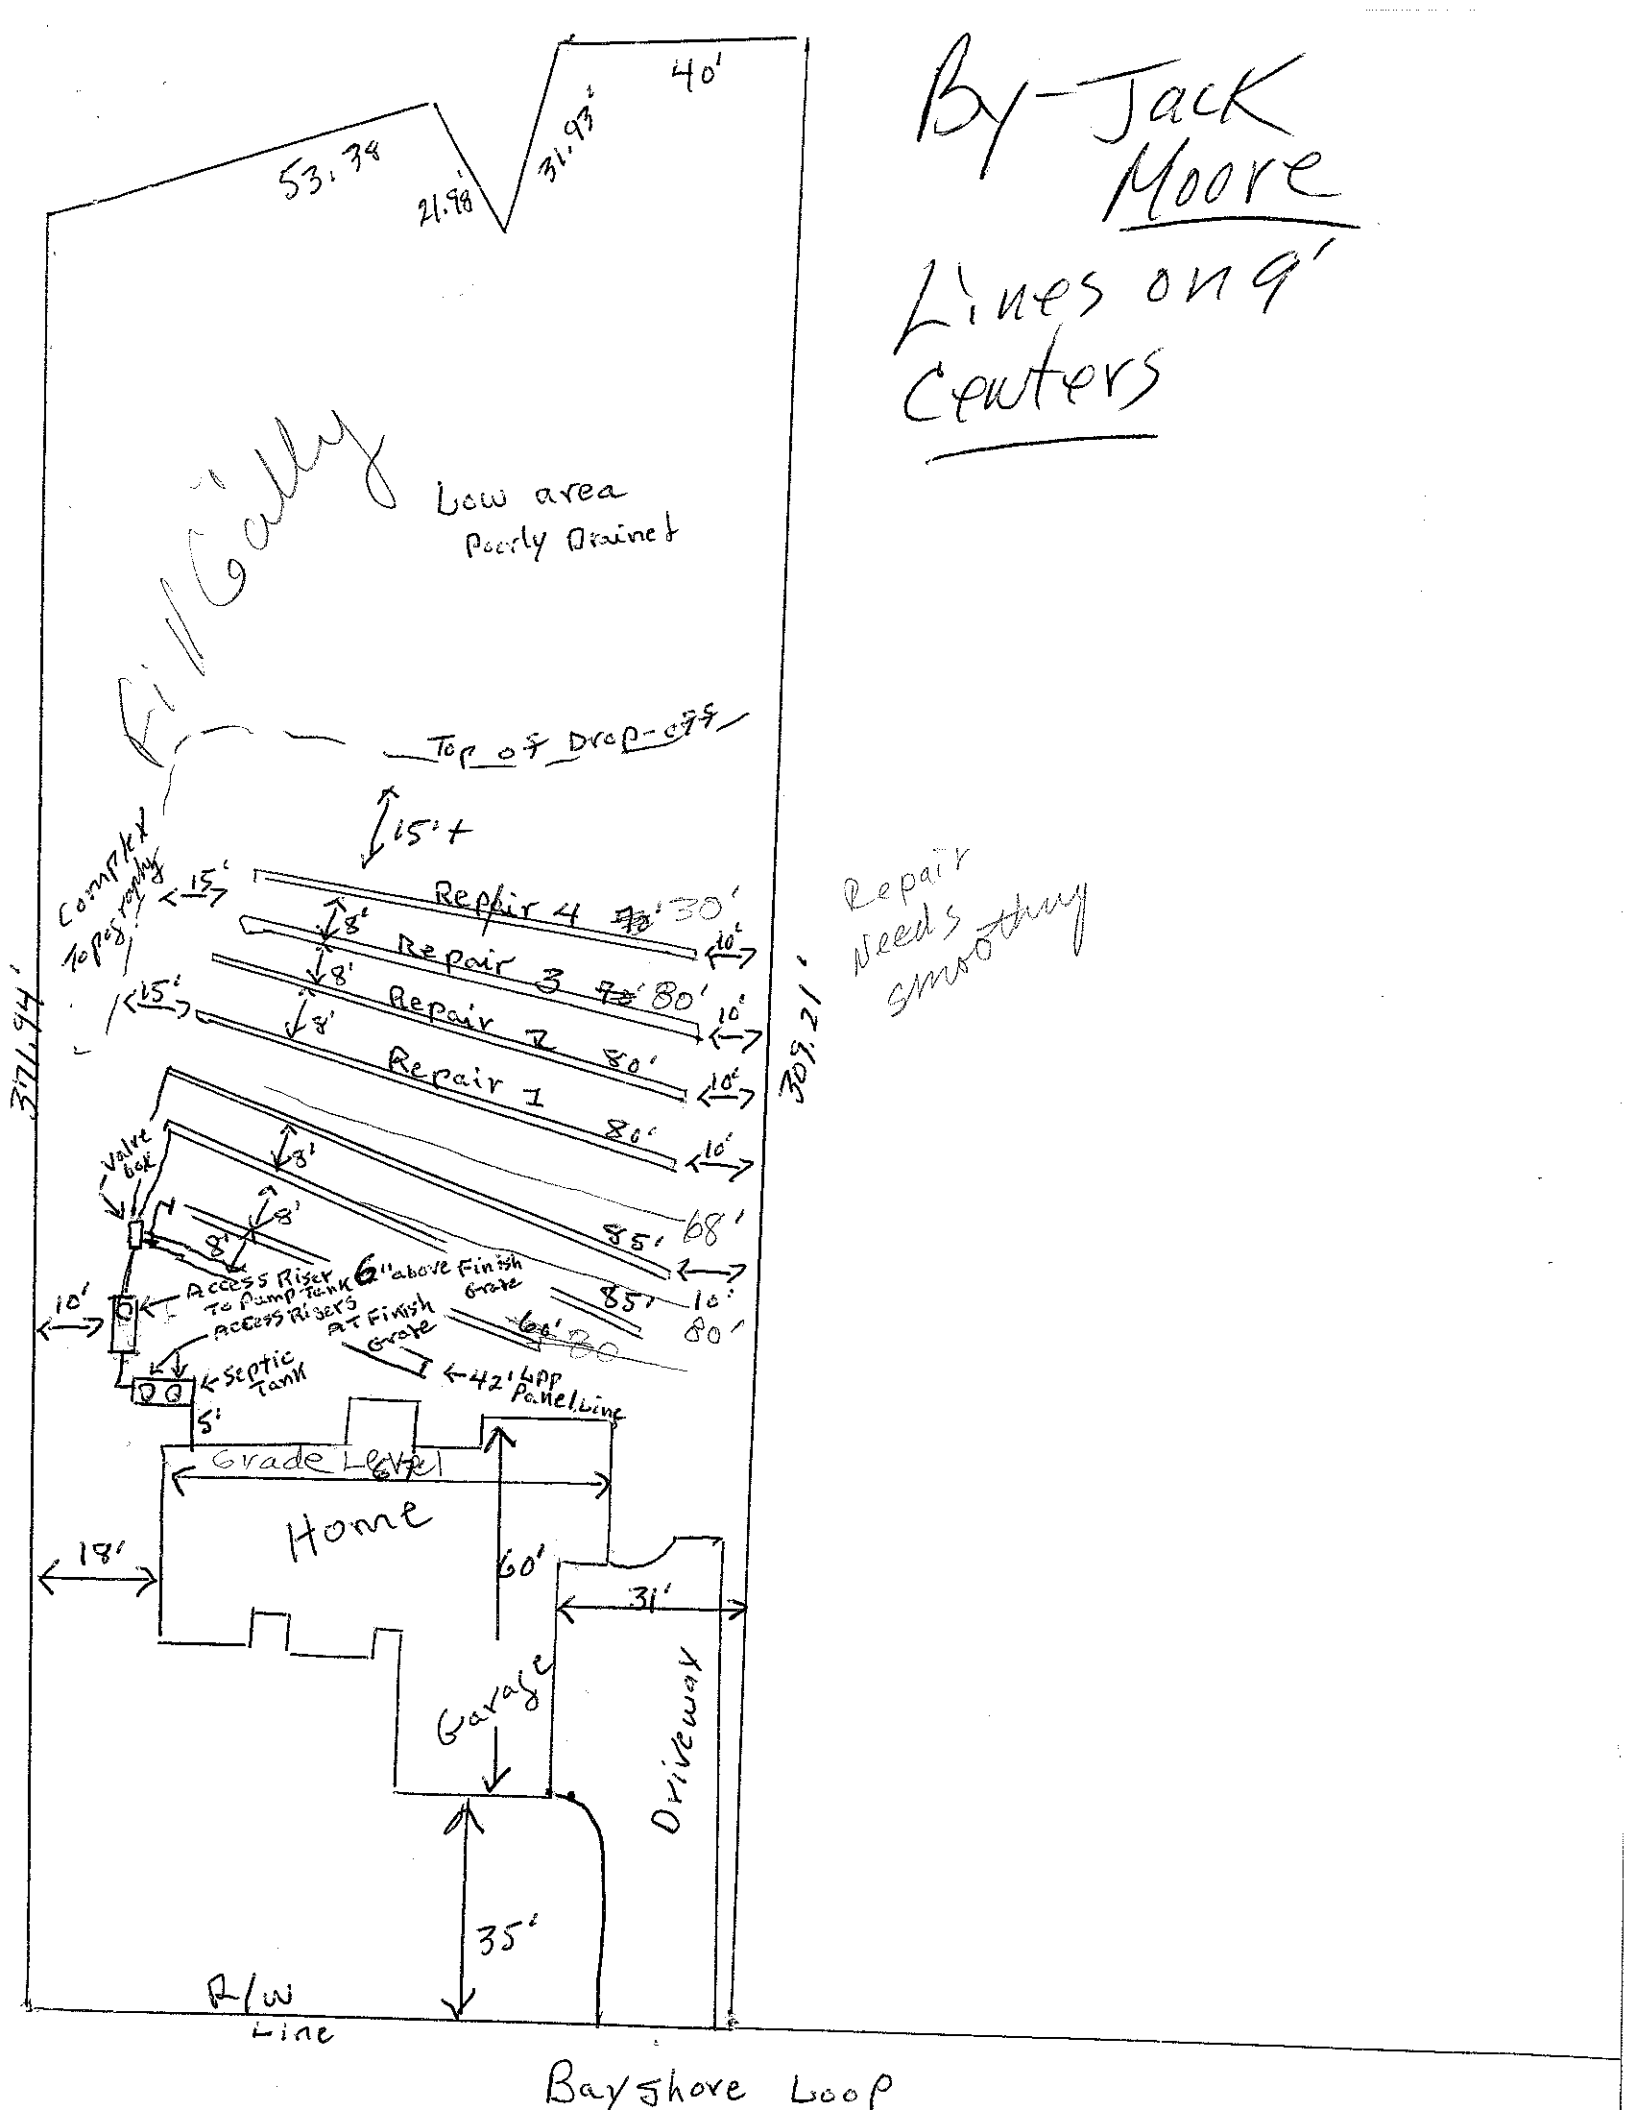

By - Jack Moore
Lines on 9' Centers
40'
53.38'
21.98'
31.93'
Gradually
Low area
Poorly Drained
Top of Drop-off
15'+
Compact topography
15'
Repair 4 30'
Repair 3 80'
Repair 2 80'
Repair 1 80'
8'
10'
Repair needs smoothing
377.94'
309.21'
Valve box
Access Riser To Pump Tank
6" above Finish Grade
Access Risers At Finish Grade
Septic Tank
42' Lapp Panel Line
5'
Grade Level
Home
18'
60'
31'
Garage
Driveway
35'
R/W Line
Bayshore Loop