MENT OF ENVIRONMENT, HEALTH, AND NATURAL RESOURCES
N OF ENVIRONMENTAL HEALTH
E-WASTEWATER SECTION

Sheet 1 of 1
PROPERTY ID #:
COUNTY:

SOIL/SITE EVALUATION
for ON-SITE WASTEWATER SYSTEM


OWNER: _____ APPLICANT: _____
ADDRESS: _____ APPLICATION DATE: _____ DATE EVALUATED: 2/16/05
PROPOSED FACILITY: _____ PROPOSED DESIGN FLOW (.1949): _____ PROPERTY SIZE: _____
LOCATION OF SITE: lot 65 Bay Crossing PROPERTY RECORDED: _____
WATER SUPPLY: ☐ Private ☐ Public ☐ Well ☐ Spring ☐ Other _____
EVALUATION METHOD: ☐ Auger Boring ☐ Pit ☐ Cut
TYPE OF WASTEWATER: ☐ Sewage ☐ Industrial Process ☐ Mixed

Now part of Lot 66

PROFILE #	.1940 LANDSCAPE POSITION/ SLOPE %	HORIZON DEPTH (IN.)	SOIL MORPHOLOGY (.1941) STRUCTURE/ TEXTURE	SOIL MORPHOLOGY (.1941) CONSISTENCE/ MINERALOGY	OTHER PROFILE FACTORS .1942 SOIL WETNESS/ COLOR	.1943 SOIL DEPTH	.1956 SAPRO CLASS	.1944 RESTR HORIZ	PROFILE CLASS & LTAR
1	NS 4% Initial Area	0-21	WK SBK brn SL	fr SS SP					.3
		21-45	ABK RC	fr SS SP					
		45-52	SBK RCL	fr SS SP					
2	Initial Area	0-11	WK SBK brn SL	fr SS SP					.3
		11-35	SBK RC	fr SS SP					
		35-48	WK SBK RCL	fr SS SP					
3									
4									

DESCRIPTION	INITIAL SYSTEM	REPAIR SYSTEM
Available Space (.1945)		
System Type(s)		
Site LTAR	.3	

OTHER FACTORS (.1946): _____
SITE CLASSIFICATION (.1948): _____
EVALUATED BY: D. Watts
OTHER(S) PRESENT: Paul Pennaz

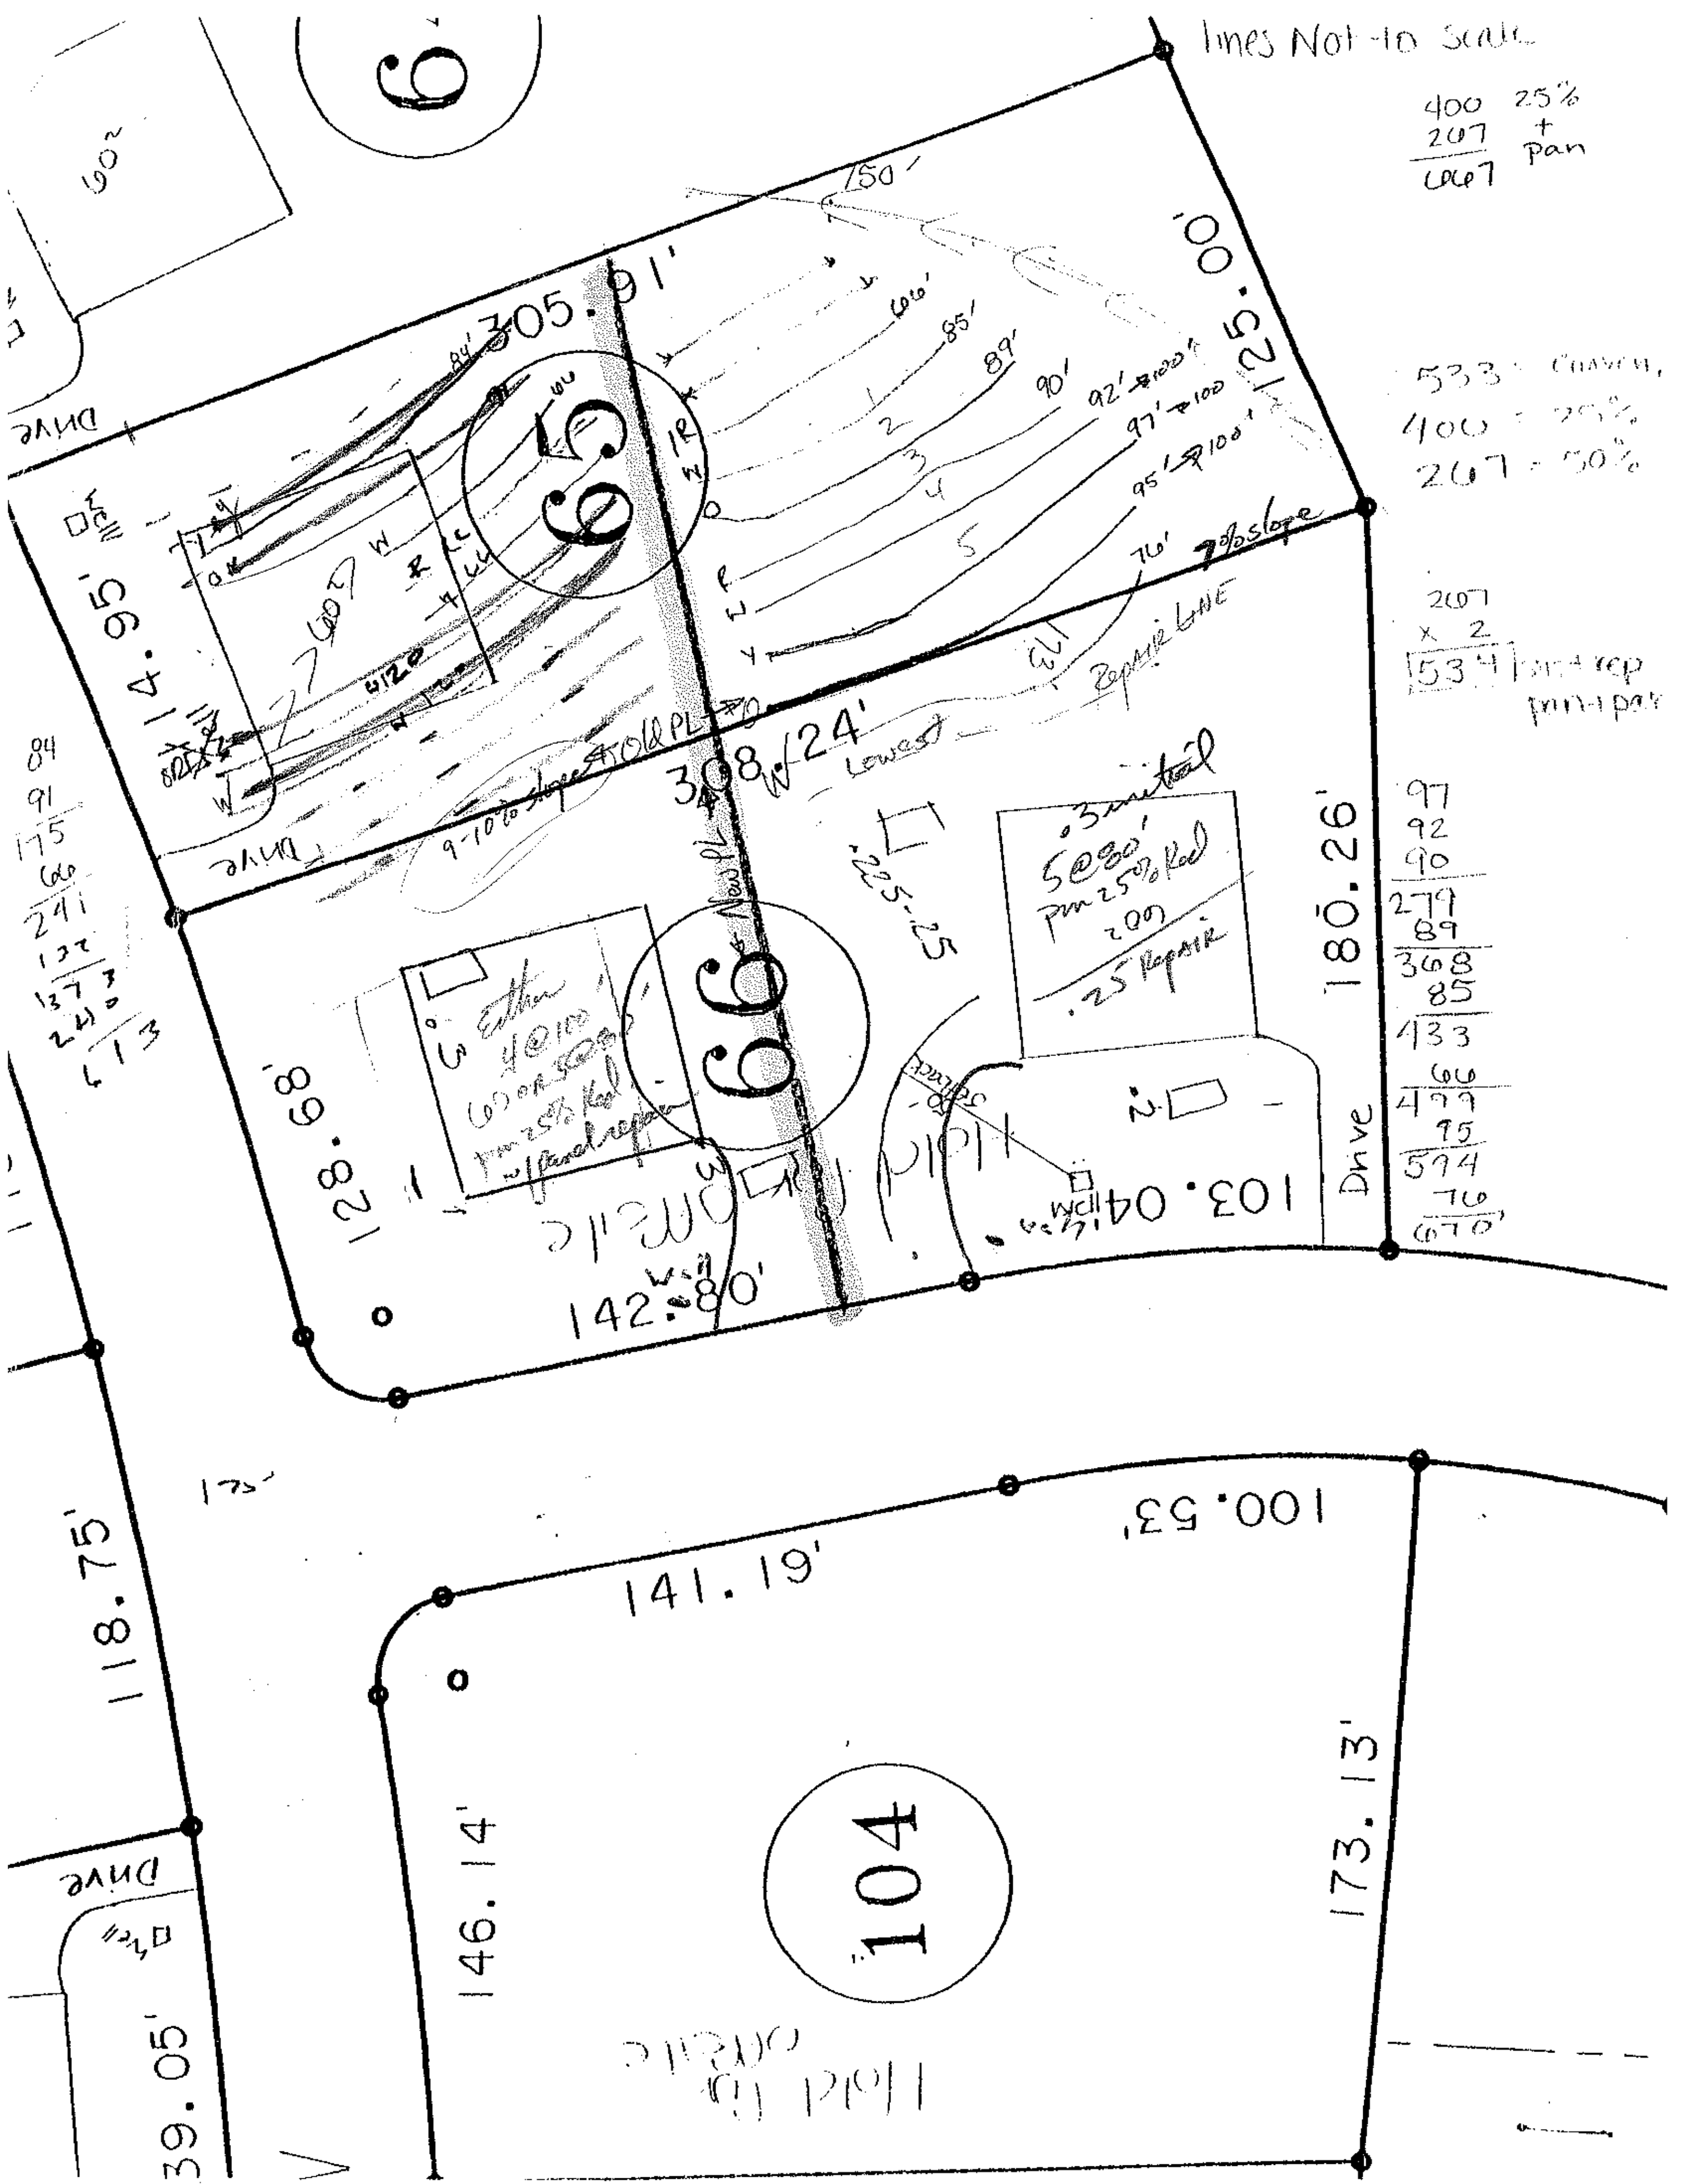

lines Not to Scale
400 25%
207 + pan
607
305.91'
125.00'
65
114.95'
Drive
Old PL
308.24'
Lowest
Repair LINE
New PL
66
180.26'
128.68'
142.80'
103.04'
Drive
5@80'
pm 25% Red
207
.25 Repair
Either
4@100'
pm 25% Red
533 = Conven.
400 = 25%
207 = 50%
207
x 2
534
97
92
90
279
89
368
85
433
66
499
95
594
76
670
84
91
175
66
241
132
373
240
613
118.75'
141.19'
100.53'
104
146.14'
173.13'
39.05'
Drive