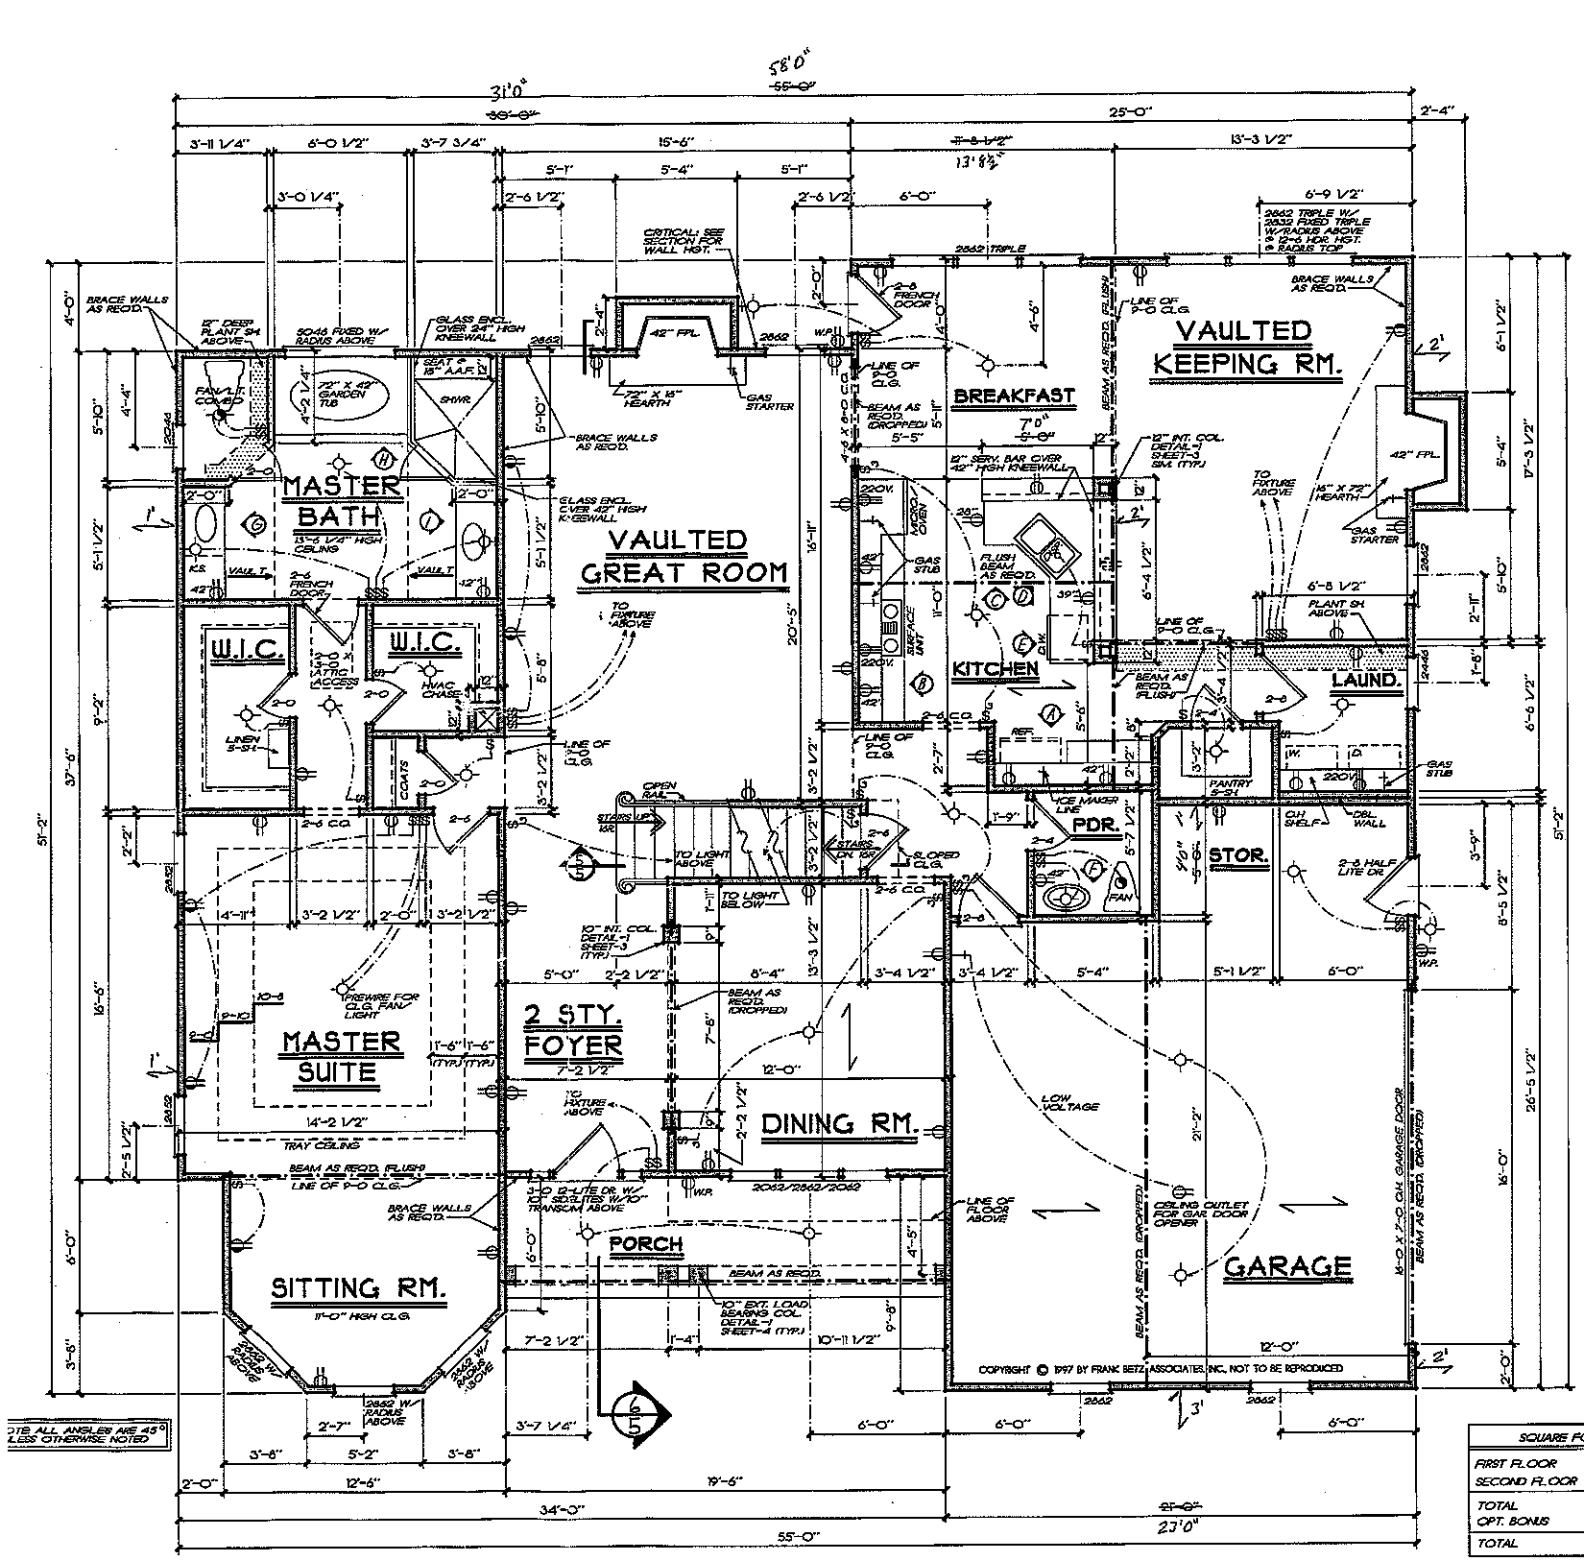


FIRST FLOOR PLAN

1/4" = 1'-0"

SQUARE FOOTAGE	
FIRST FLOOR	1972 SQ. FT.
SECOND FLOOR	579 SQ. FT.
TOTAL	2551 SQ. FT.
OPT. BONUS	256 SQ. FT.
TOTAL	2807 SQ. FT.

This drawing is not to be reproduced or used to contract any building without the written authorization of Frank Betz Associates, Inc.

HOME PLANS
DESIGNED FOR TODAY'S LIFESTYLES

FIRST FLOOR PLAN/DETAIL

THE COVENTRY


FBA
FRANK BETZ ASSOCIATES, INC.
2401 LAKE PARK DRIVE/SUITE 250
SMYRNA, GEORGIA 30080

BY: JAG CK: KW


DATE: 11-7-97

SHEET:

IF THIS STAMP IS NOT FED

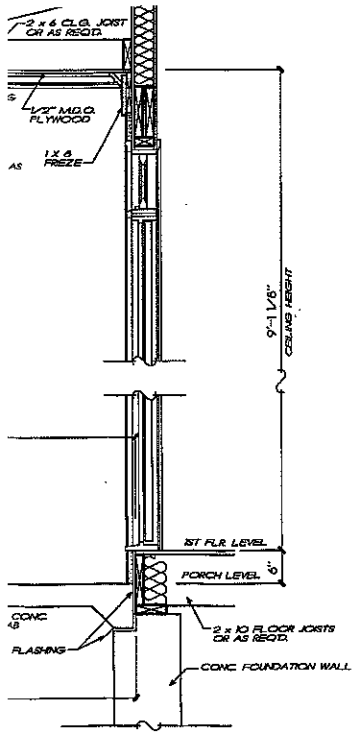


DETAIL

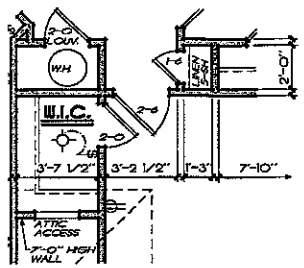

T. W.H. LOCATION

1/4" = 1'-0"

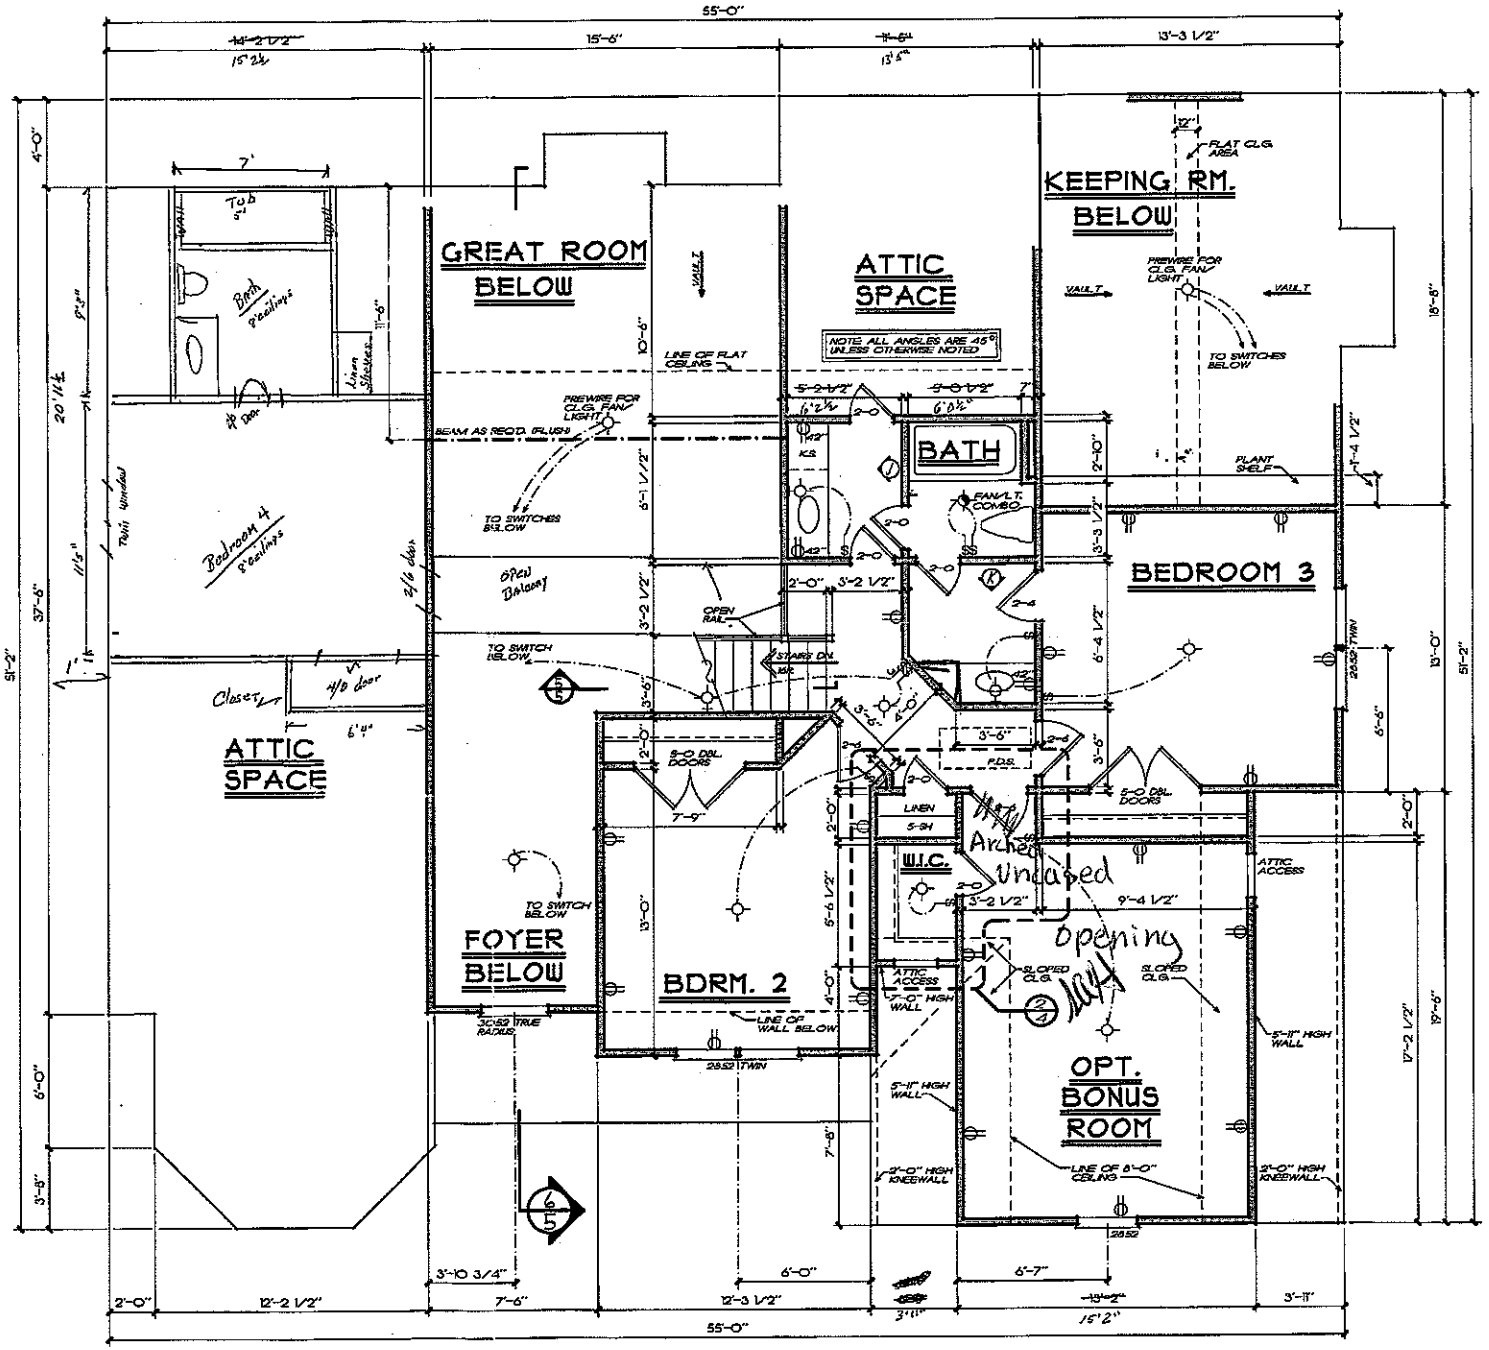

SECOND FLOOR PLAN

1/4" = 1'-0"

IF THIS STAMP