
1" = 50'

Mark + DaVel DiPietro
Bay Crossing Lot #59
704-664-5669

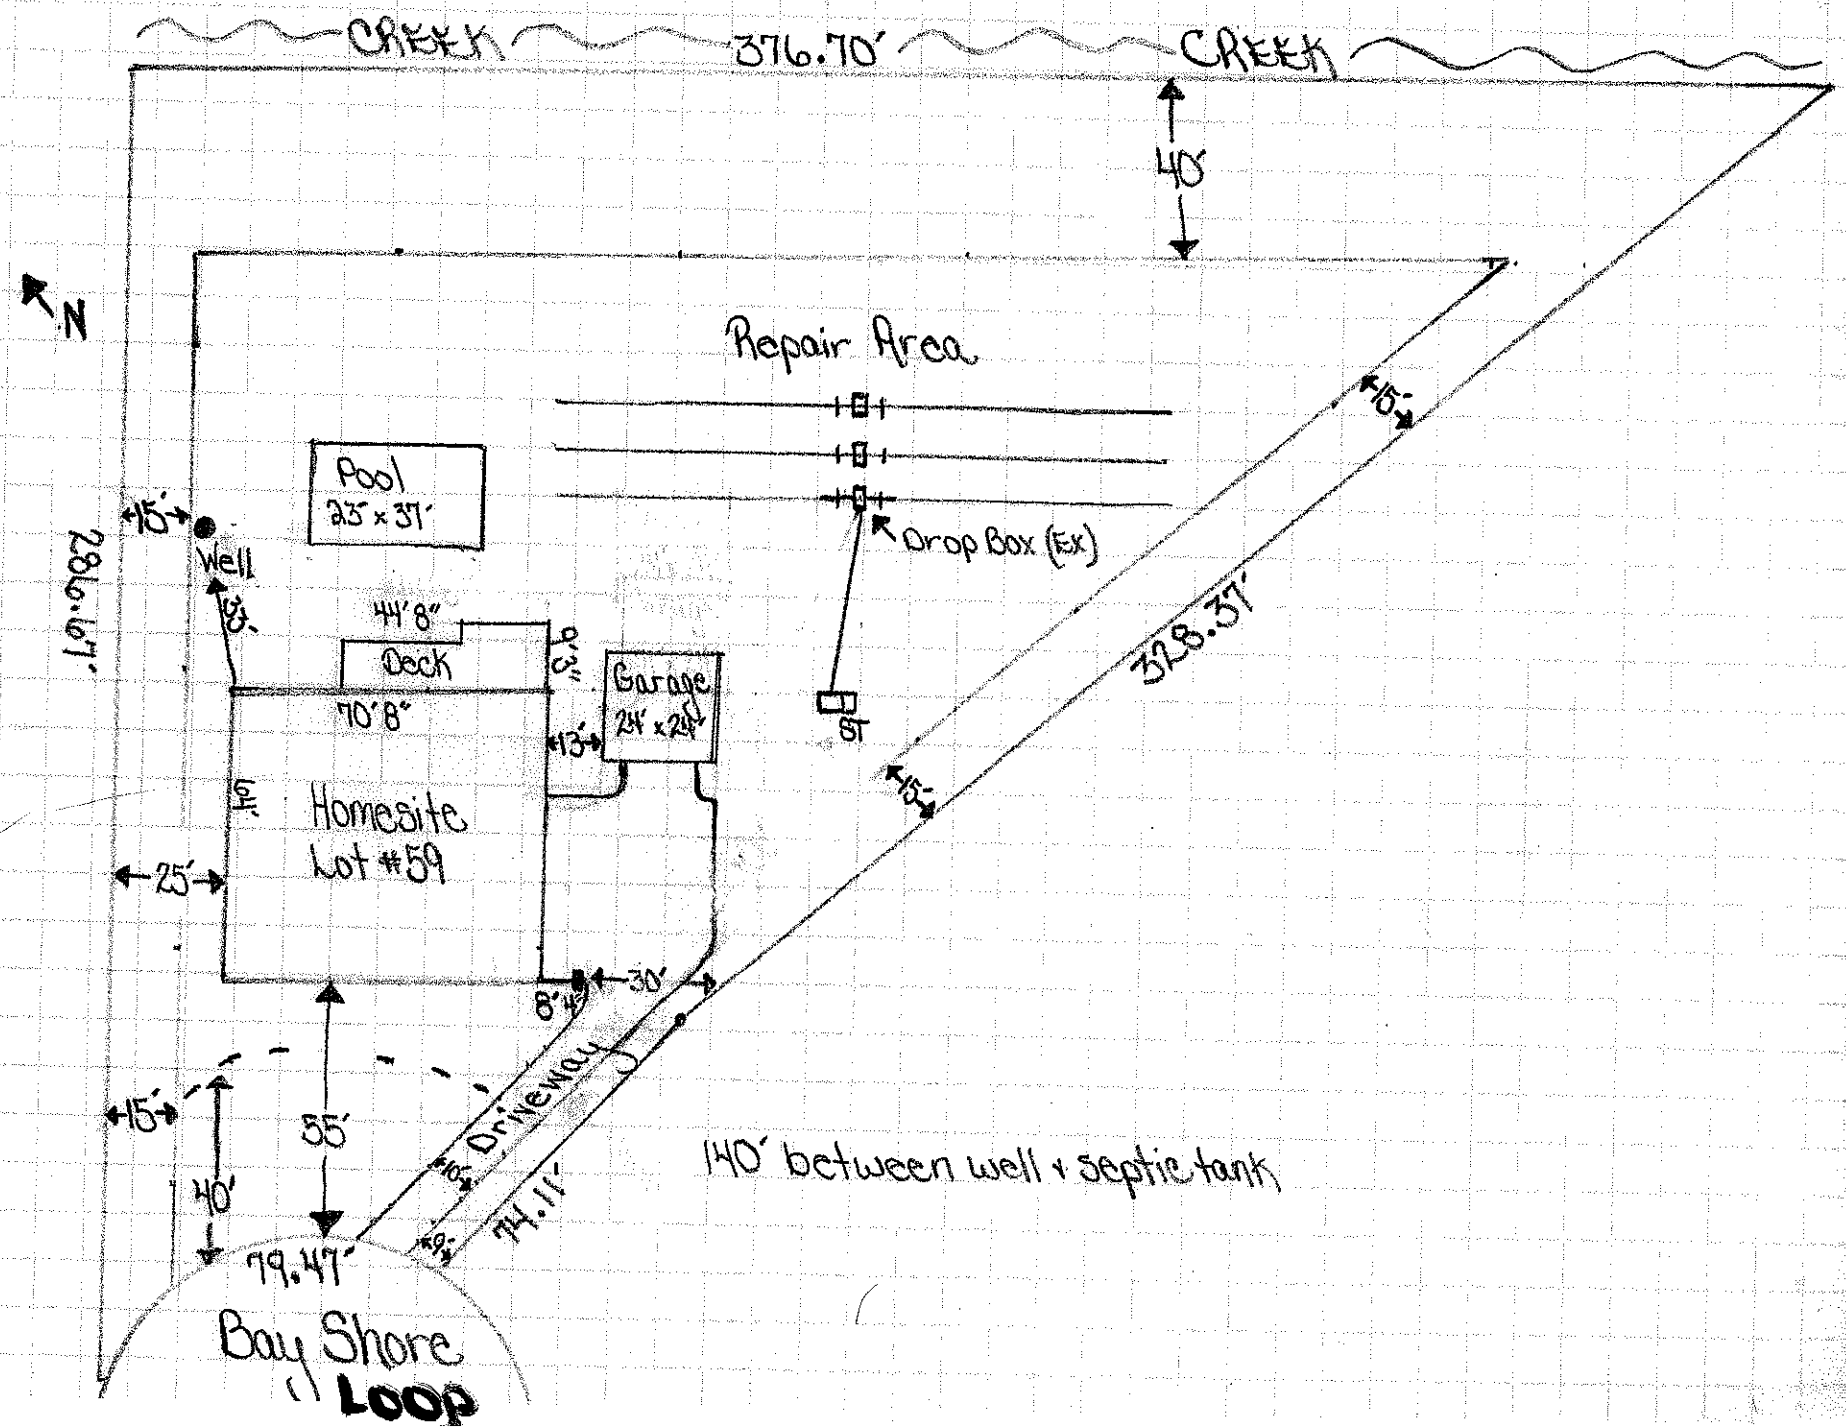

140' between well + septic tank