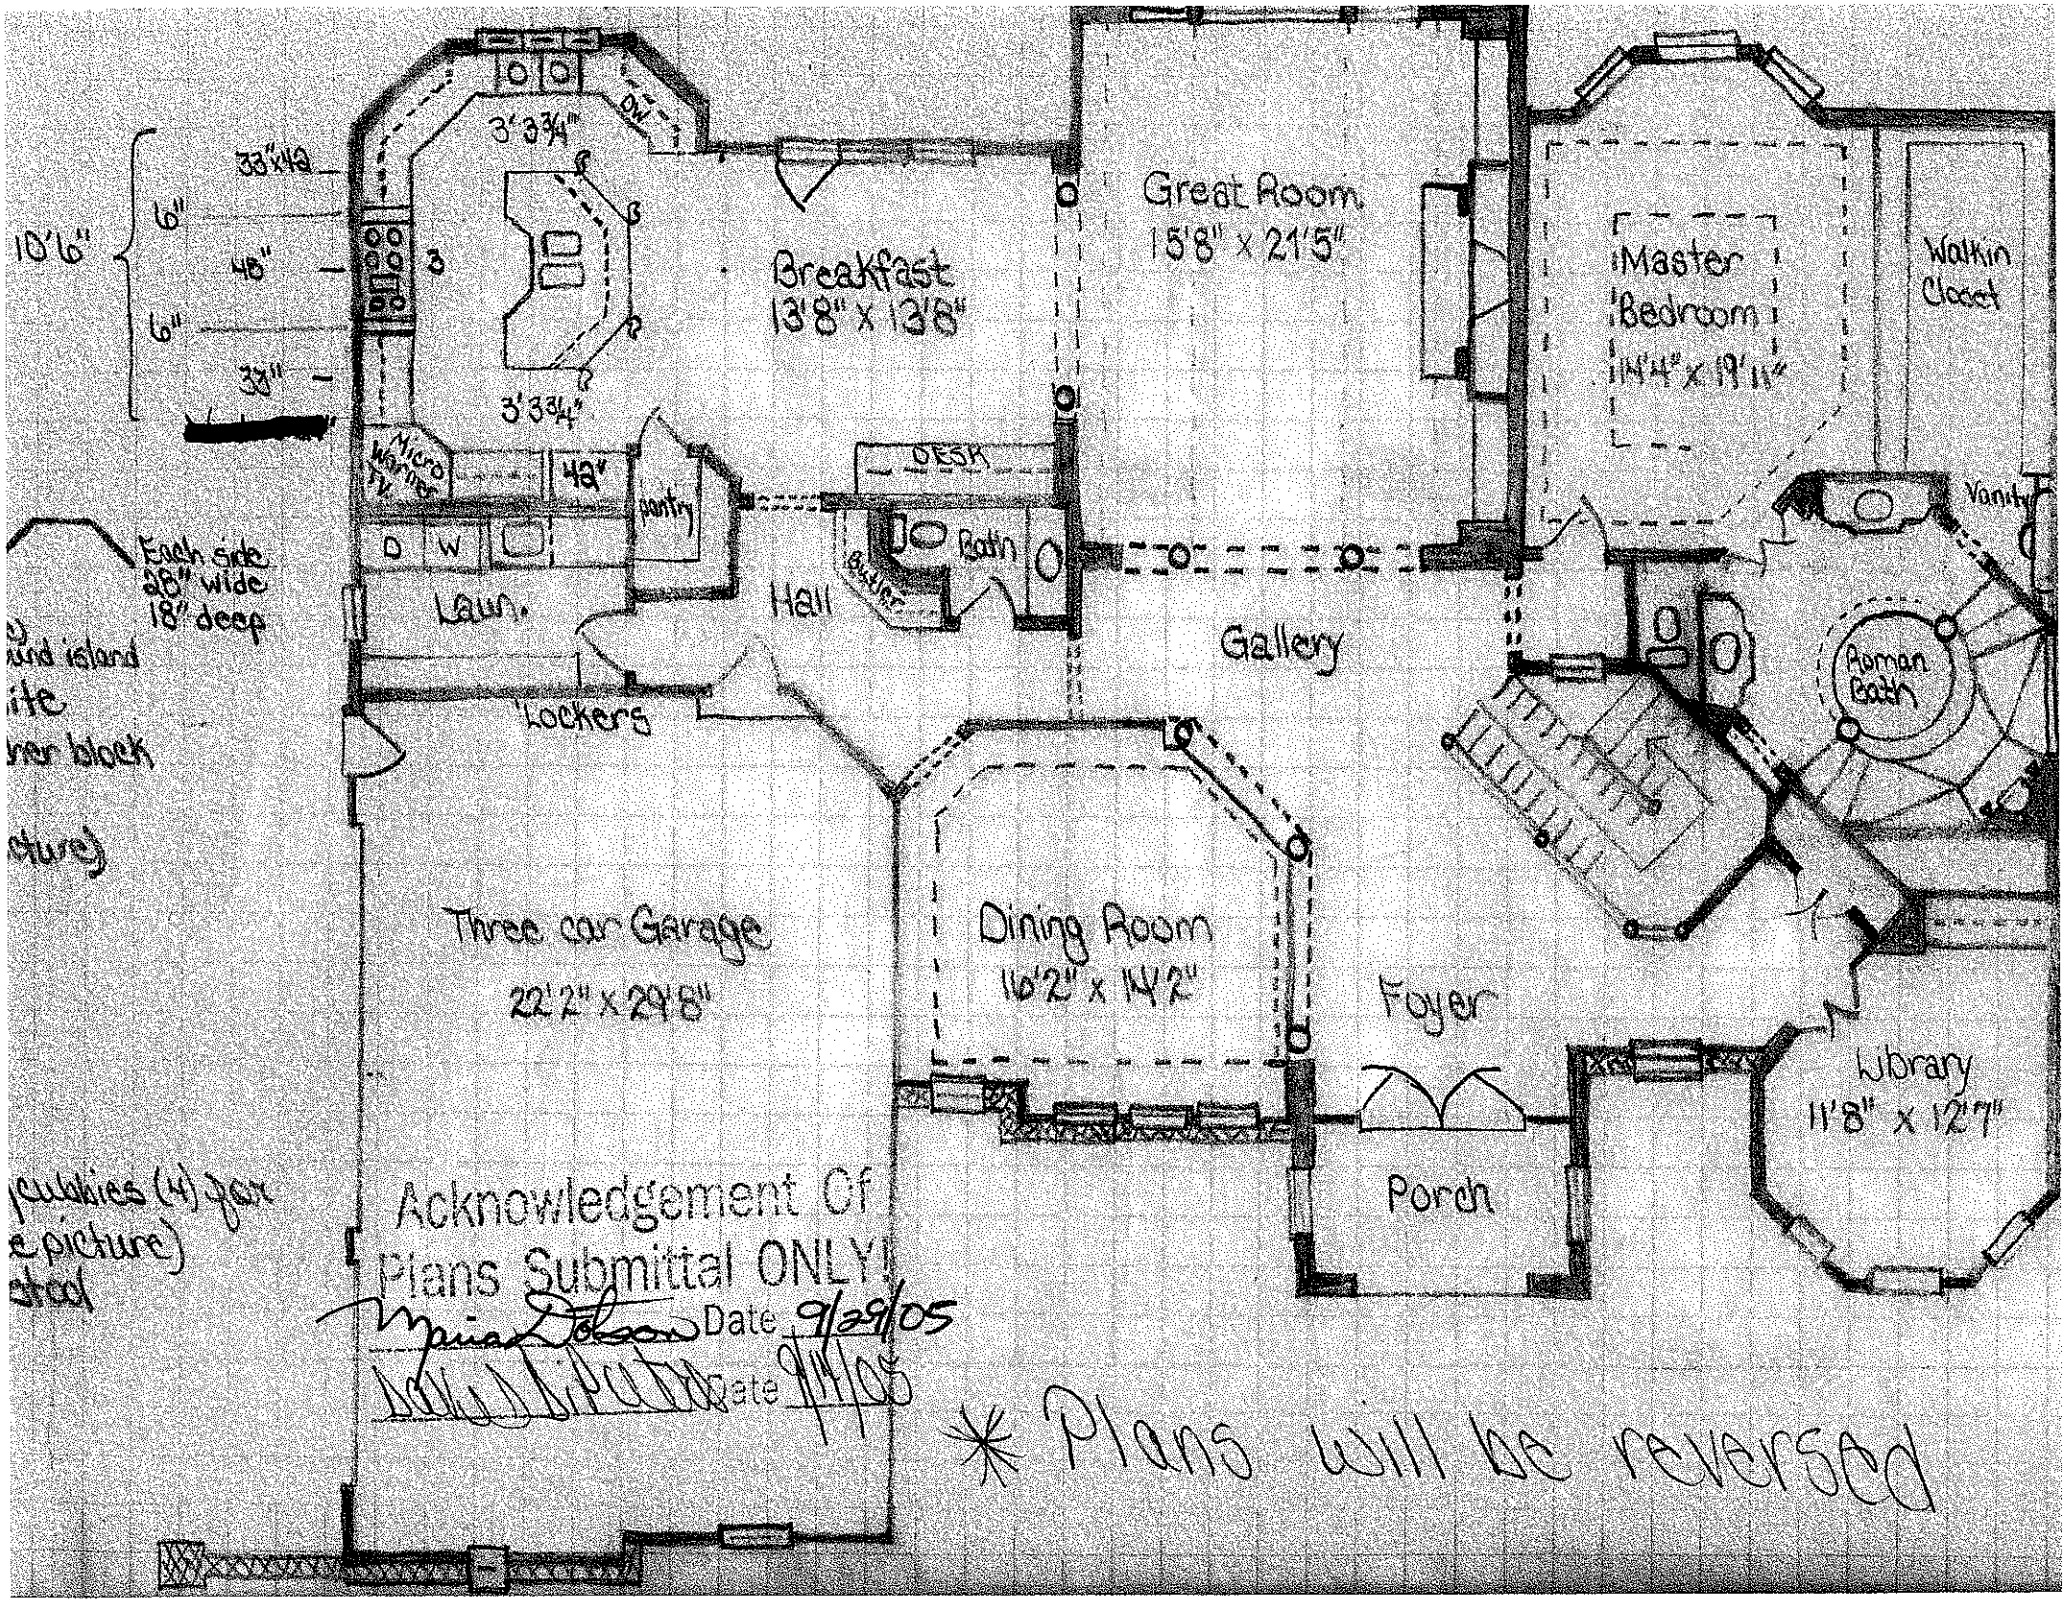

10'6"
6"
48"
6"
33"
33"x48"
3'3¾"
3'3¾"
Breakfast
13'8" x 13'8"
Great Room
15'8" x 21'5"
Master
Bedroom
11'4" x 19'11"
Walkin
Closet
Micro
TV
48"
Pantry
DESK
Bath
Linen
Vanity
Roman
Bath
Each side
28" wide
18" deep
Laun.
Hall
Gallery
Lockers
Three car Garage
22'2" x 29'8"
Dining Room
16'2" x 14'2"
Foyer
Library
11'8" x 12'7"
Porch
Acknowledgement Of
Plans Submittal ONLY!
Date 9/29/05
Date 9/29/05
* Plans will be reversed