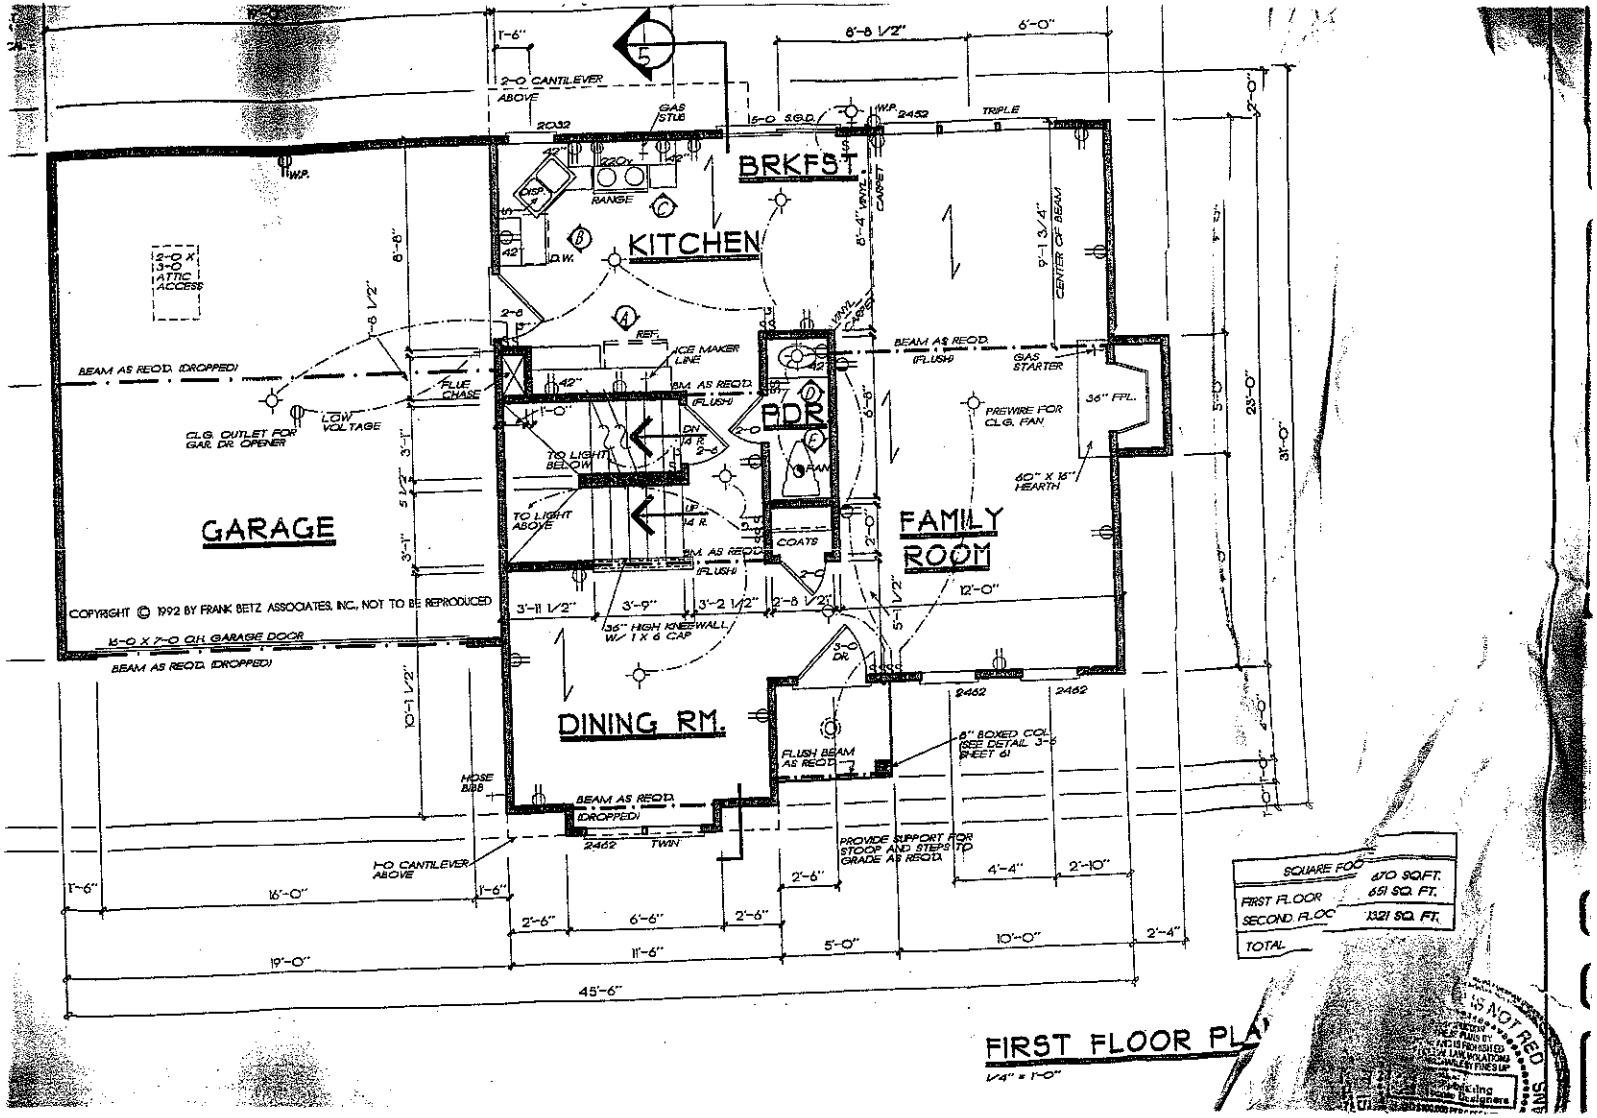


COPYRIGHT © 1992 BY FRANK BETZ ASSOCIATES, INC., NOT TO BE REPRODUCED

FIRST FLOOR PLA

1/4" = 1'-0"

IS NOT RED
Building Designers

45'-6"
11'-1"
15'-5"
5'-0 1/2"
4'-5 1/2"
5'-4"
5'-3 1/2"
BEDROOM 3
W.I.C.
BATH
BATH
36" X 60" TUB
FAN
FAN
4-0 BIFOLD
MASTER SUITE
STAIRS DN
P.D.S.
4-0 BIFOLD
GAS STUB
PREWIRE FOR CLG. FAN
TO SWITCH W/L ON
36" HIGH KNEEWALL W/ 1 X 6 CAP
4-0 BIFOLD
BEDROOM 2
2452
TWIN
FRANK BETZ ASSOCIATES, INC., NOT TO BE REPRODUCED
HOME PLANS
SECOND FLOOR PLAN
THE TAHOE
HBA
FRANK BETZ ASSOCIATES