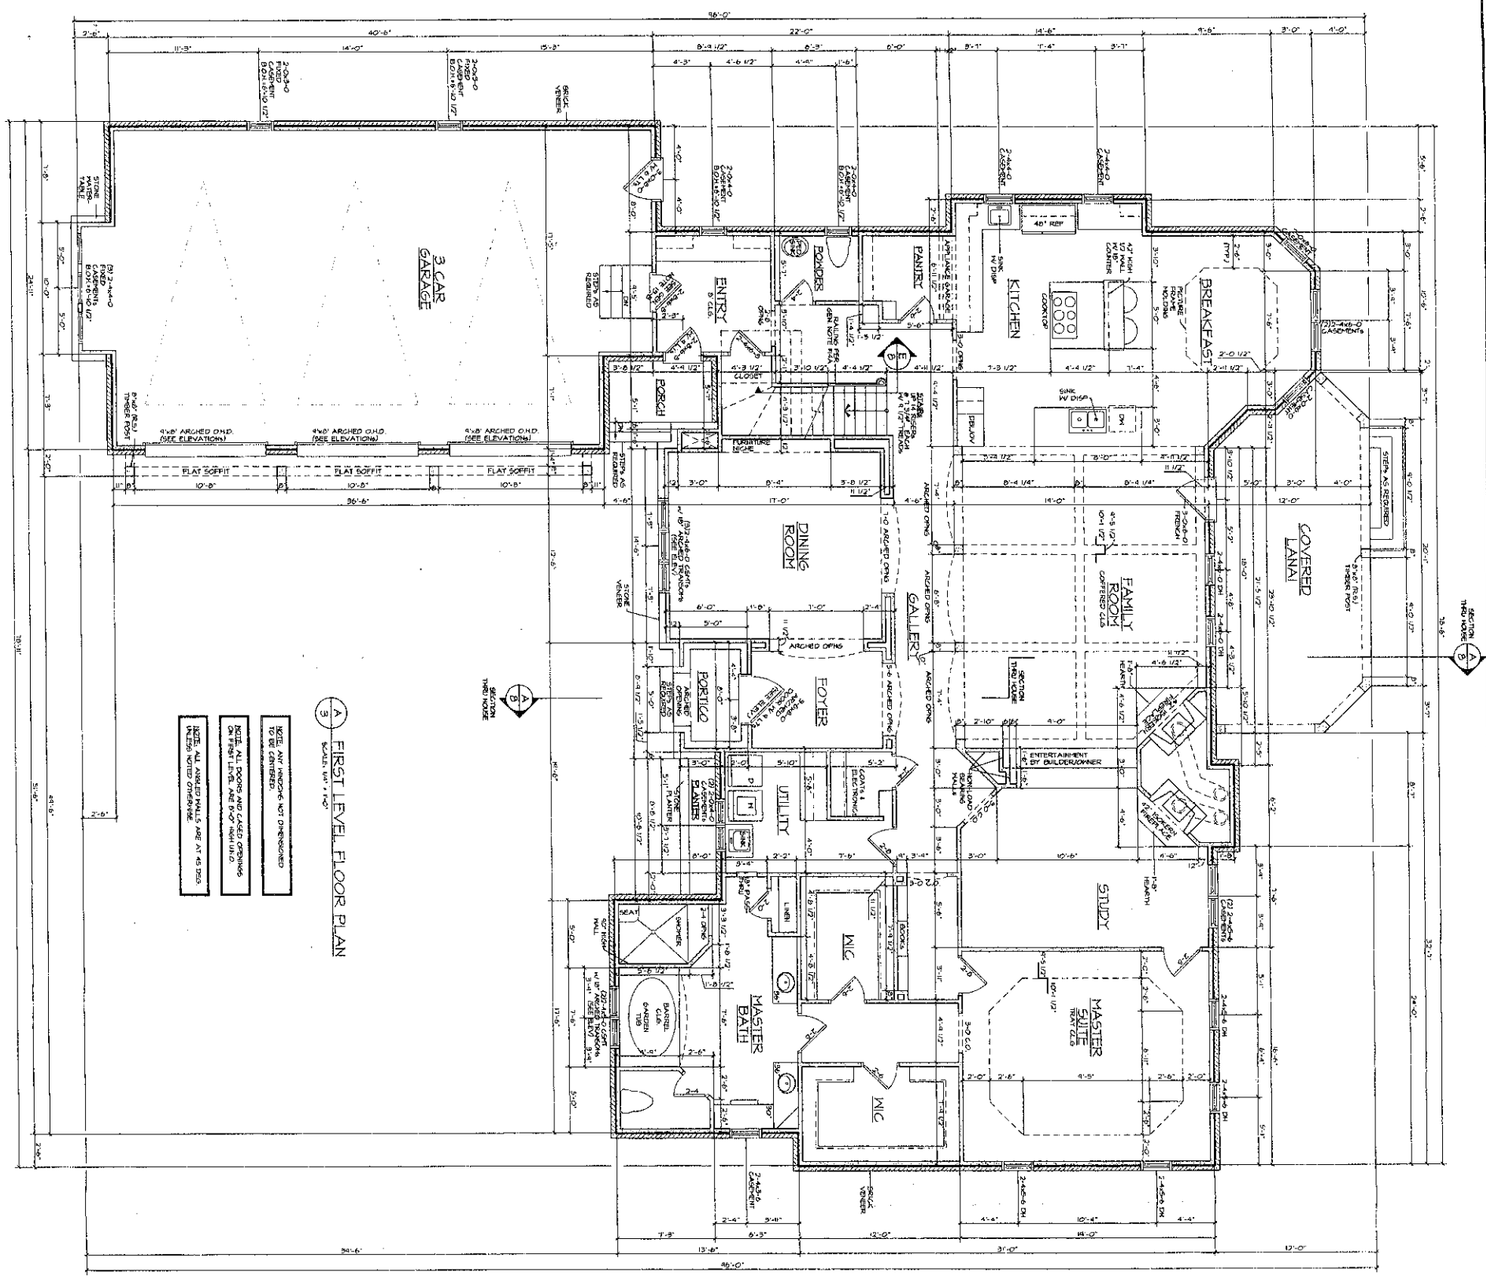


Acknowledgement Of
Plans Submittal ONLY!

Date 8-28-06

Date 8-28-06

SQUARE FOOTAGE (FRAME ONLY)			
FIRST LEVEL			2934 SQ FT
SECOND LEVEL			1410 SQ FT
TOTAL HEATED			4409 SQ FT
3 CAR GARAGE	*	*	485 SQ FT
PORTICO	*	*	98 SQ FT
PORCH	*	*	98 SQ FT
COVERED LANAI	*	*	235 SQ FT
REC. ROOM	*	*	714 SQ FT
TOTAL UNDER ROOF	*	6403	SQ FT
FUTURE SUITE 5	*	312	SQ FT
STAIRS COUNTED TWICE			

SQUARE FOOTAGE (WITH MASONRY)			
FIRST LEVEL	*	3039	SQ FT
SECOND LEVEL	*	1538	SQ FT
TOTAL HEATED	*	4589	SQ FT
3 CAR GARAGE	*	1039	SQ FT
PORTICO	*	191	SQ FT
PORCH	*	216	SQ FT
COVERED LANAI	*	270	SQ FT
REC. ROOM	*	720	SQ FT
TOTAL UNDER ROOF	*	6919	SQ FT
FUTURE SUITE 5	*	312	SQ FT
STAIRS COUNTED TWICE			

© 2005 Building Graphics Inc. Used by permission by Living Concepts

SHEET NO. 3	DATE:	REVISIONS:	COMM. NO. / JOB NO. / DRAWN BY / CHECKED BY	living concepts — Home plans by Frank Snodgrass	7409 Carmel Executive Park, Suite 150-B, Charlotte, North Carolina 28226, 1-800-617-6105, www.livingconcepts.com

Versage

F-4409 Reverse