
TIME:8:37 AM DATE:5-15-2002 PATH:\NAME R:\BOOK2\FENWAY\324DAC2DC5

Acknowledgement Of
Plans Submittal ONLY!

Date 4-20-06

Date 4/20/06

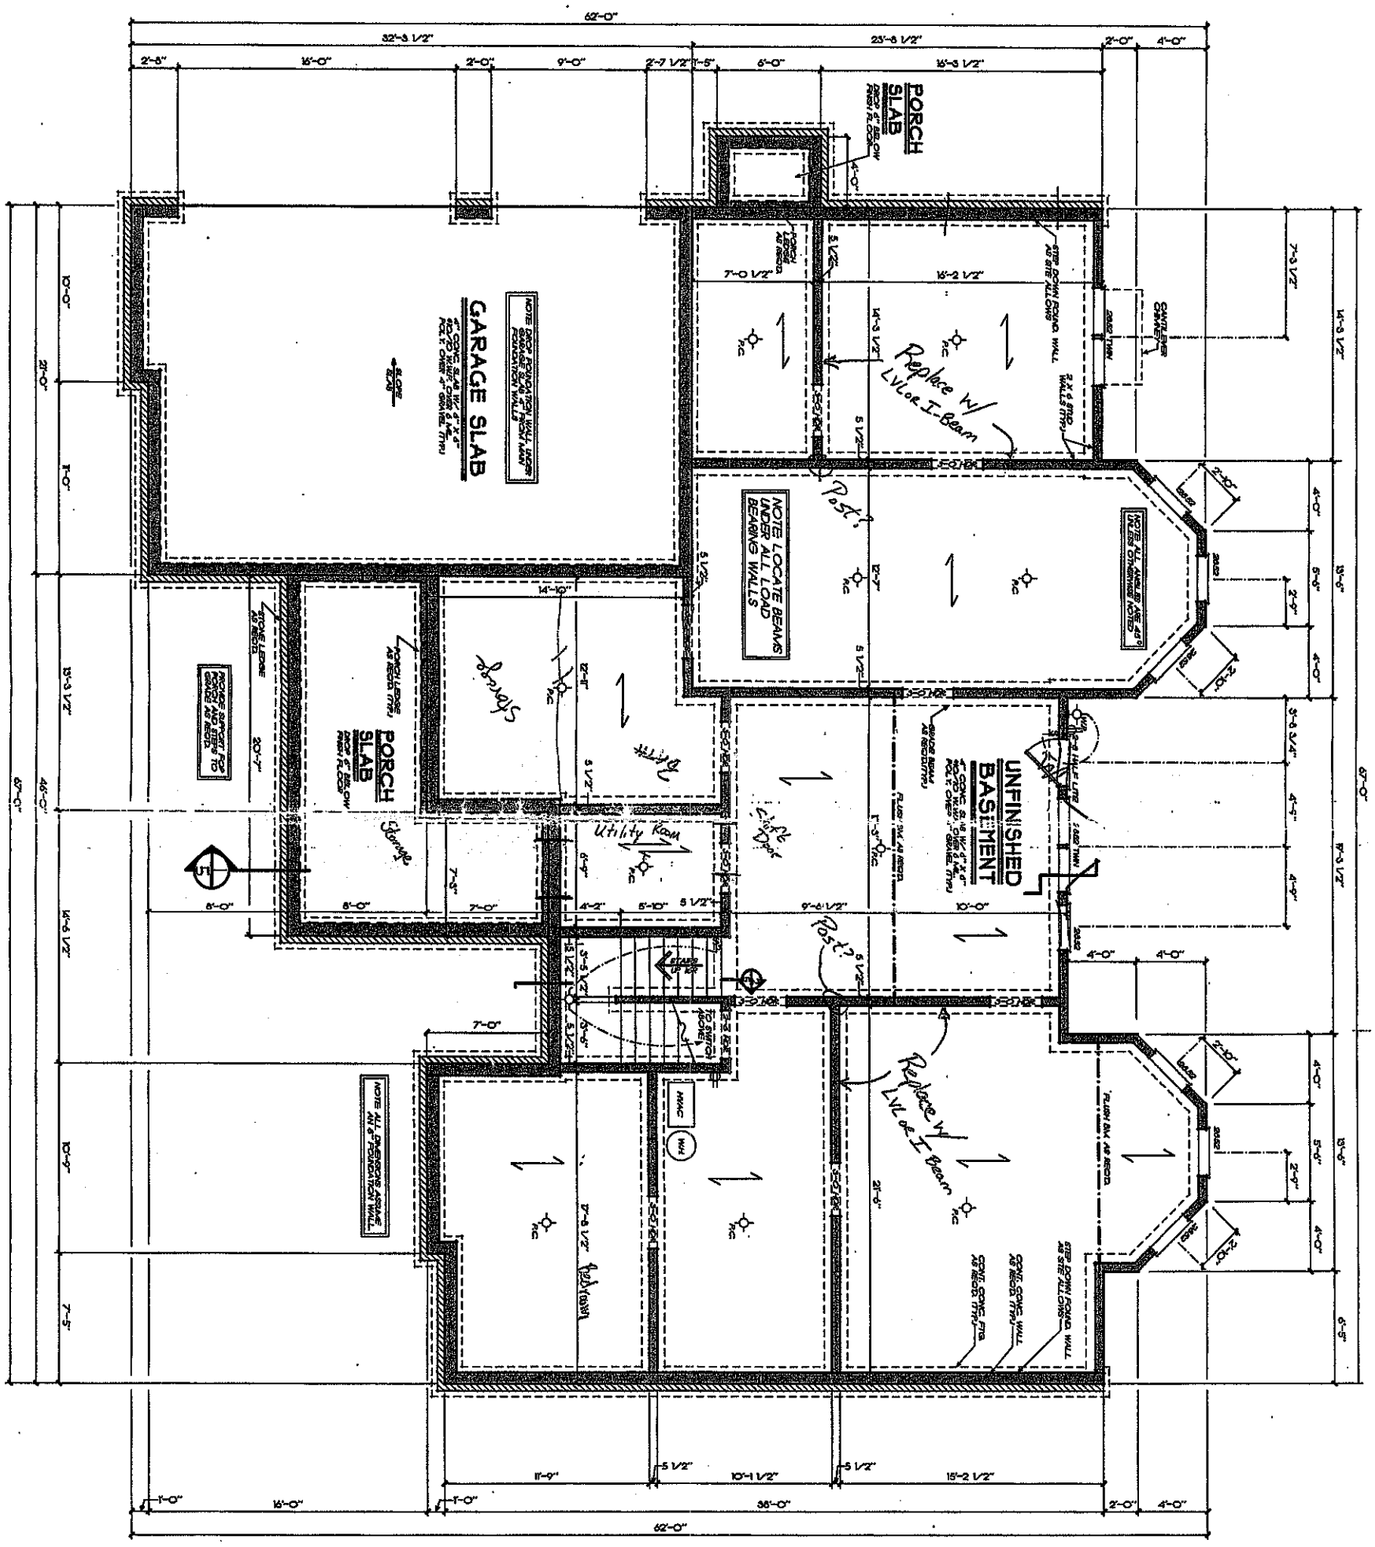

BASEMENT FOUND. PLAN

1/4" = 1'-0"

COPYRIGHT © 1999 BY FRANK BETZ ASSOCIATES, INC. NOT TO BE REPRODUCED

FRANK BETZ ASSOCIATES, INC. ASSUMES NO LIABILITY FOR ANY CHANGES OR MODIFICATIONS MADE TO THESE PLANS BY OTHERS

SHEET 2 OF 6

DATE: 5-1-99

BY: JB CHK: KDW

FBA
FRANK BETZ ASSOCIATES, INC.
2401 LAKE PARK DRIVE/SUITE 250
SMYRNA, GEORGIA 30080
770/431-0888
www.frankbetz.com

BASEMENT FOUND. PLAN

THE FENWAY

HOMEPLANS
DESIGN FOR TODAY'S MARKET


REVISIONS	DATE	BY
CLAIR SHOP	3-10-00	CJG
CLAIR SHOP	4-21-00	CJG

Updated 7-18-13
By Mike Ryon
Ryon-West Developers
704-799-8641
via e-mail
qm

Acknowledgement Of Plans Submittal ONLY!

_____ Date 4-20-06

_____ Date 4/20/06

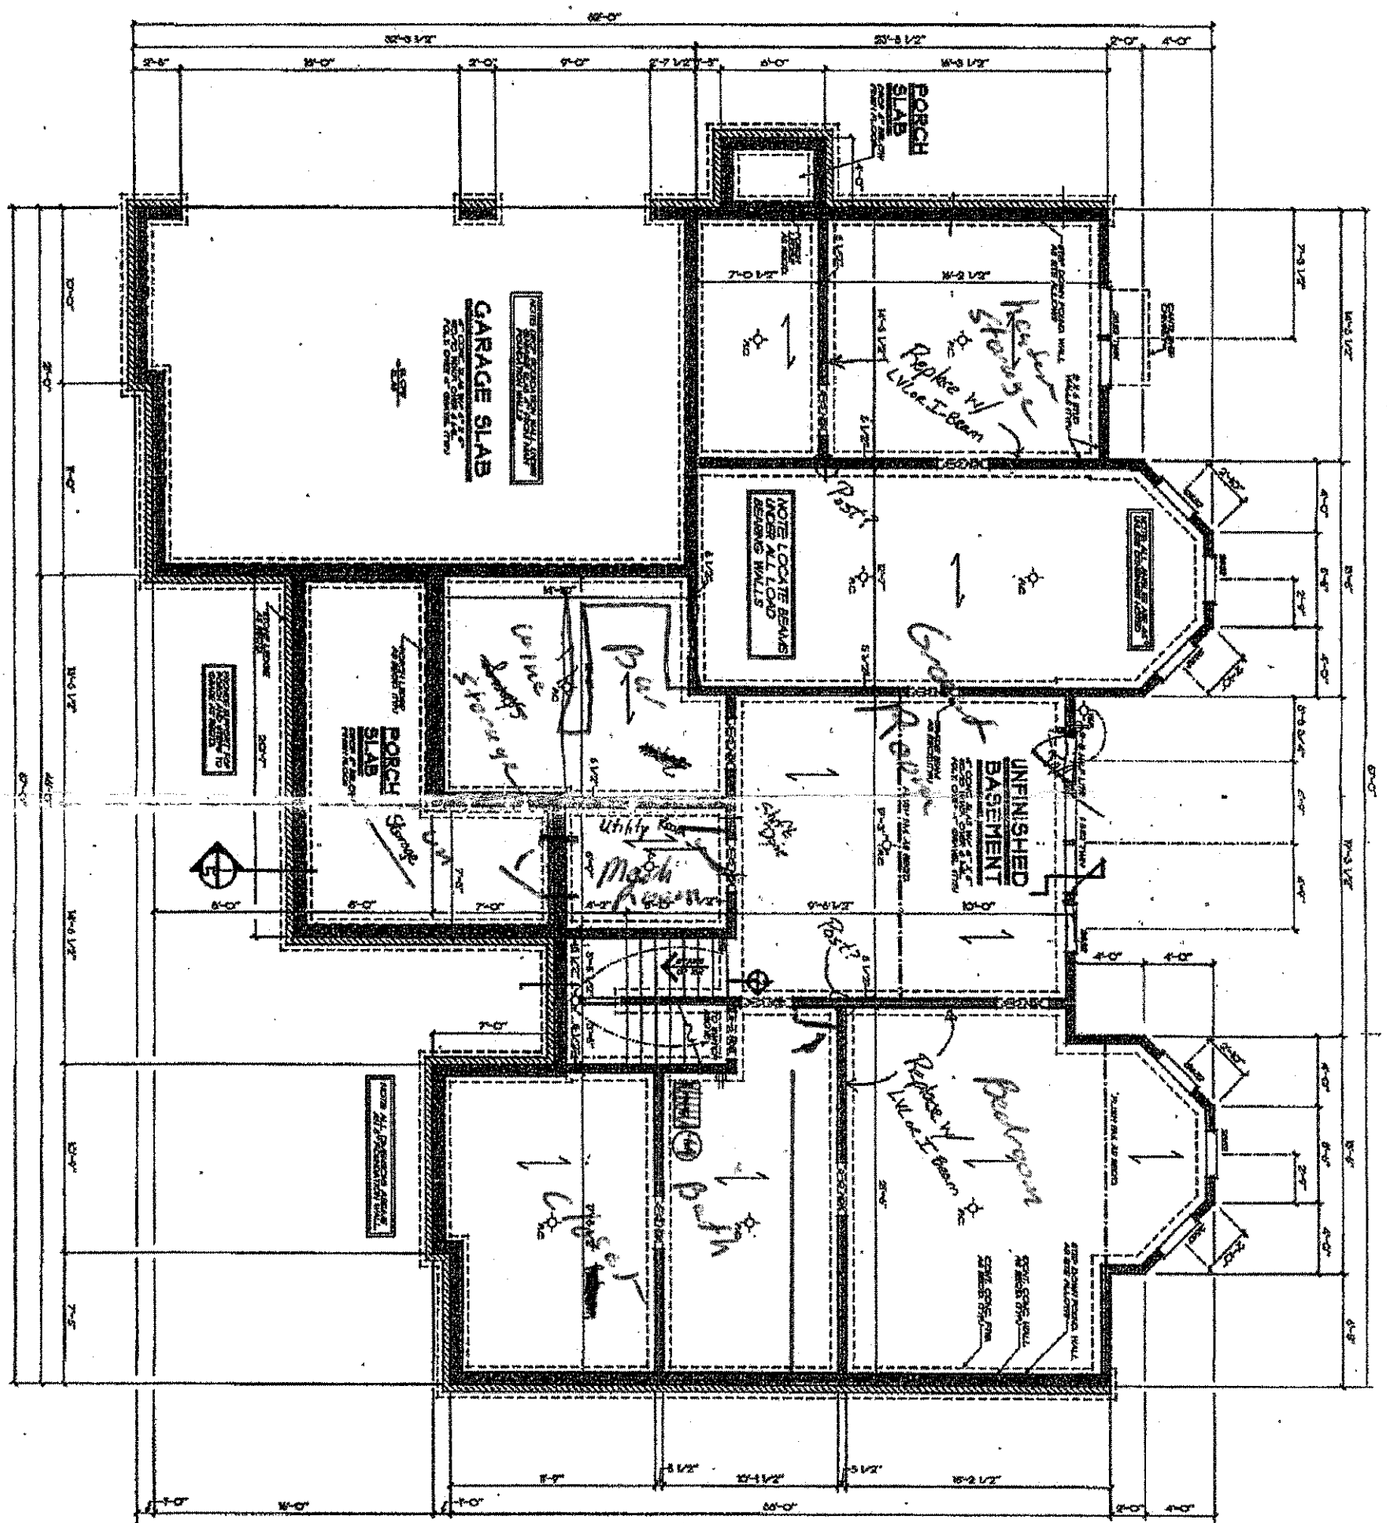

BASEMENT FOUND. PLAN

COPYRIGHT © 1979 BY FRANK BETZ ASSOCIATES, INC. (ATL) ALL RIGHTS RESERVED
FRANK BETZ ASSOCIATES, INC. ASSUMES NO LIABILITY FOR ANY CHANGES OR MODIFICATIONS MADE TO THESE PLANS BY OTHERS.

2

FBA
FRANK BETZ ASSOCIATES, INC.
2401 LAKE PARK DRIVE/SUITE 250
SMYRNA, GEORGIA 30080
770/431-0888
www.frankbetz.com

BASEMENT FOUND. PLAN

THE FENWAY

HOMEPLANS