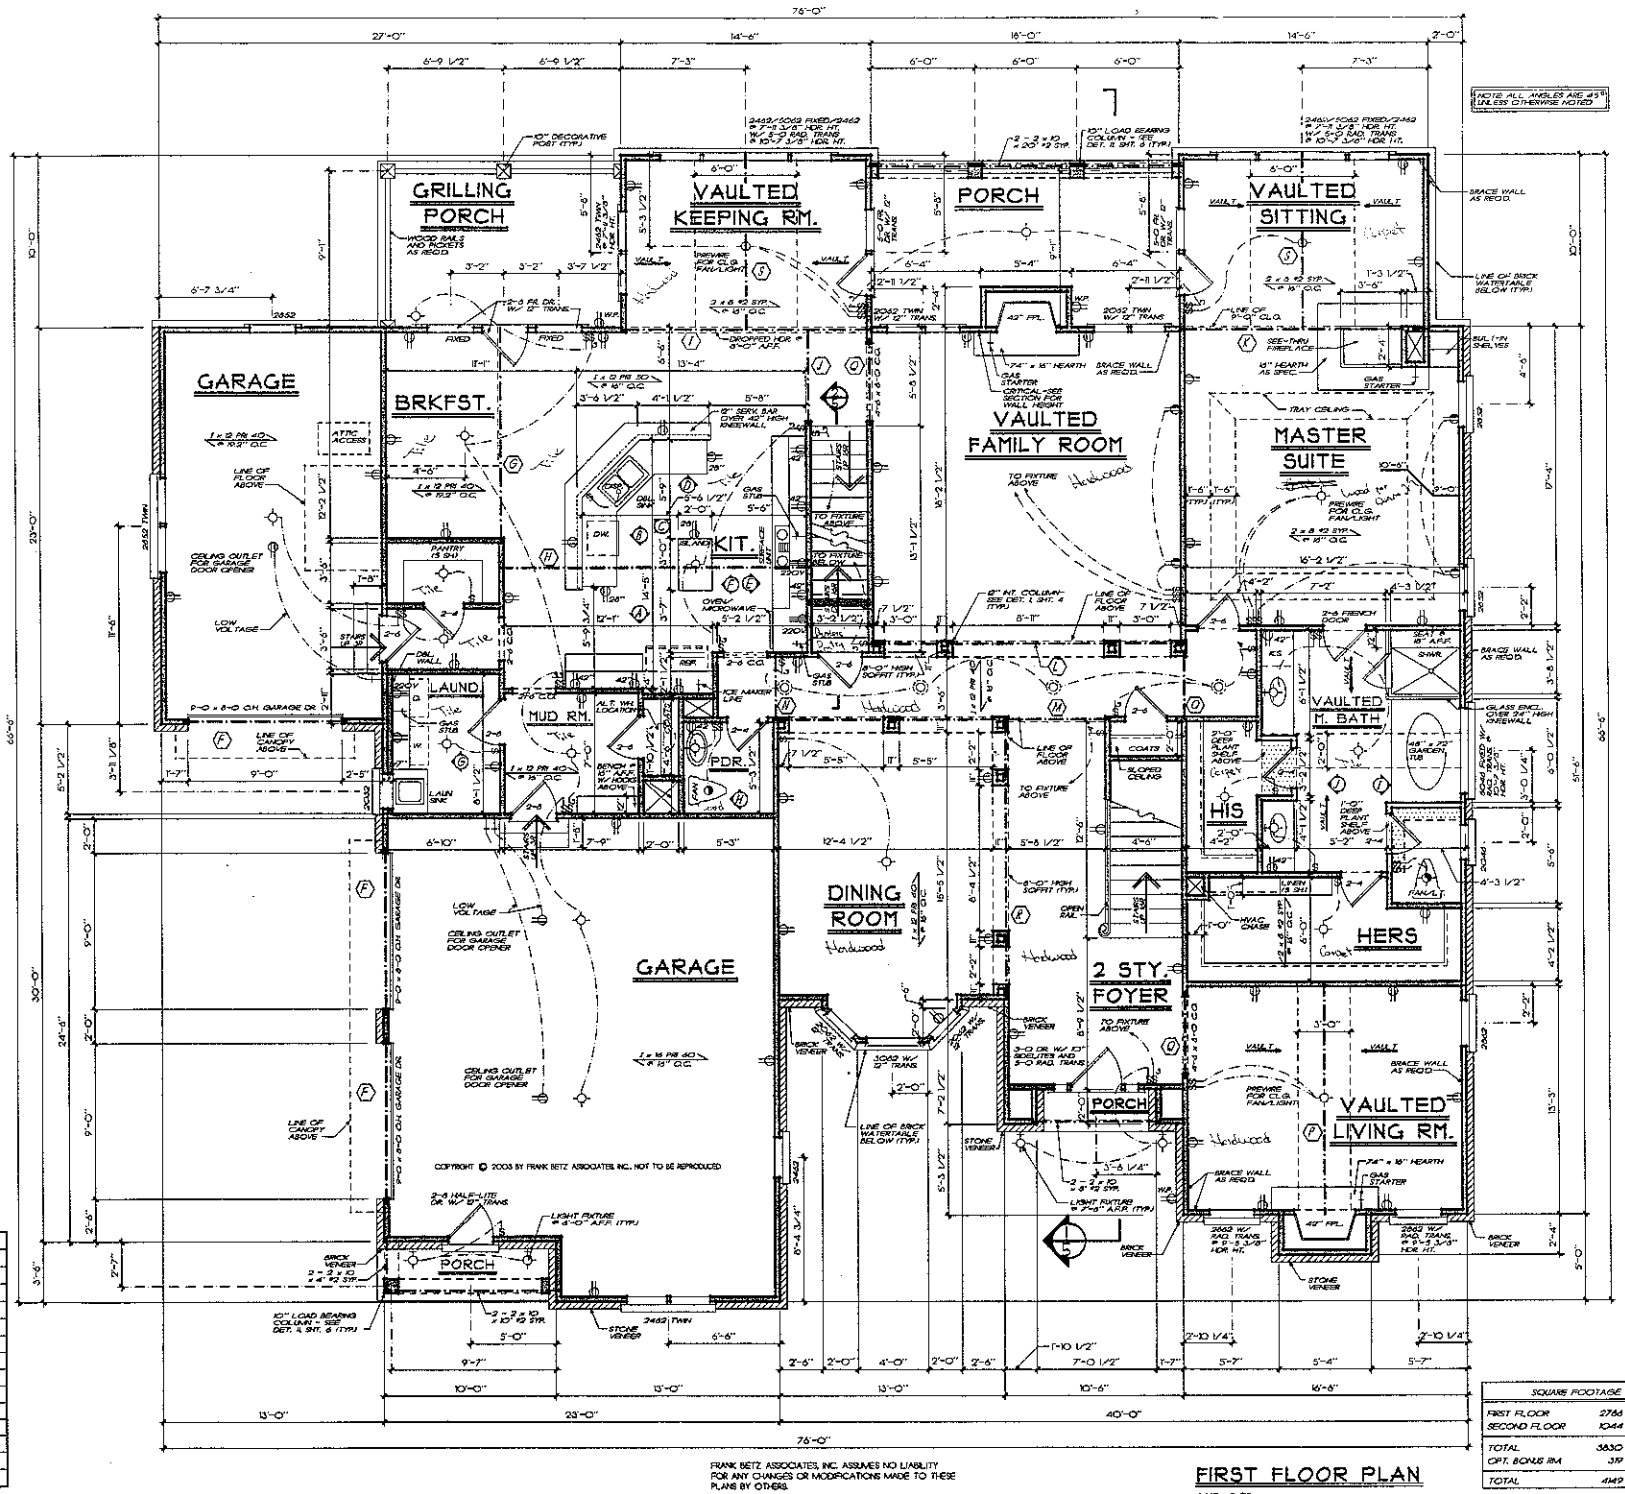


COPYRIGHT © 2003 BY FRANK BETZ ASSOCIATES, INC., NOT TO BE REPRODUCED

FRANK BETZ ASSOCIATES, INC. ASSUMES NO LIABILITY FOR ANY CHANGES OR MODIFICATIONS MADE TO THESE PLANS BY OTHERS.

SQUARE FOOTAGE	
FIRST FLOOR	2786 SQ. FT.
SECOND FLOOR	1044 SQ. FT.
TOTAL	3830 SQ. FT.
OPT. BONUS RM.	319 SQ. FT.
TOTAL	4149 SQ. FT.

Copyright Frank Betz Associates, Inc. All Rights Reserved. The Duplication, Reproduction, Copying, Sale, Rental, Licensing, or any other Distribution or use of these drawings, any portion thereof, or the plans depicted hereon is Strictly Prohibited unless expressly authorized in writing by FBA, Inc.

Southern Living® Design Collection

FIRST FLOOR PLAN

THE HAZELWOOD RIDGE


FBA
FRANK BETZ ASSOCIATES, INC.
2401 LAKE PARK DRIVE/SUITE 250
SMYRNA, GEORGIA 30080
770/431-0888
www.frankbetz.com

BY: RLD CK: KKW

DATE: 8/26/03

SHEET: 3

OF: 6

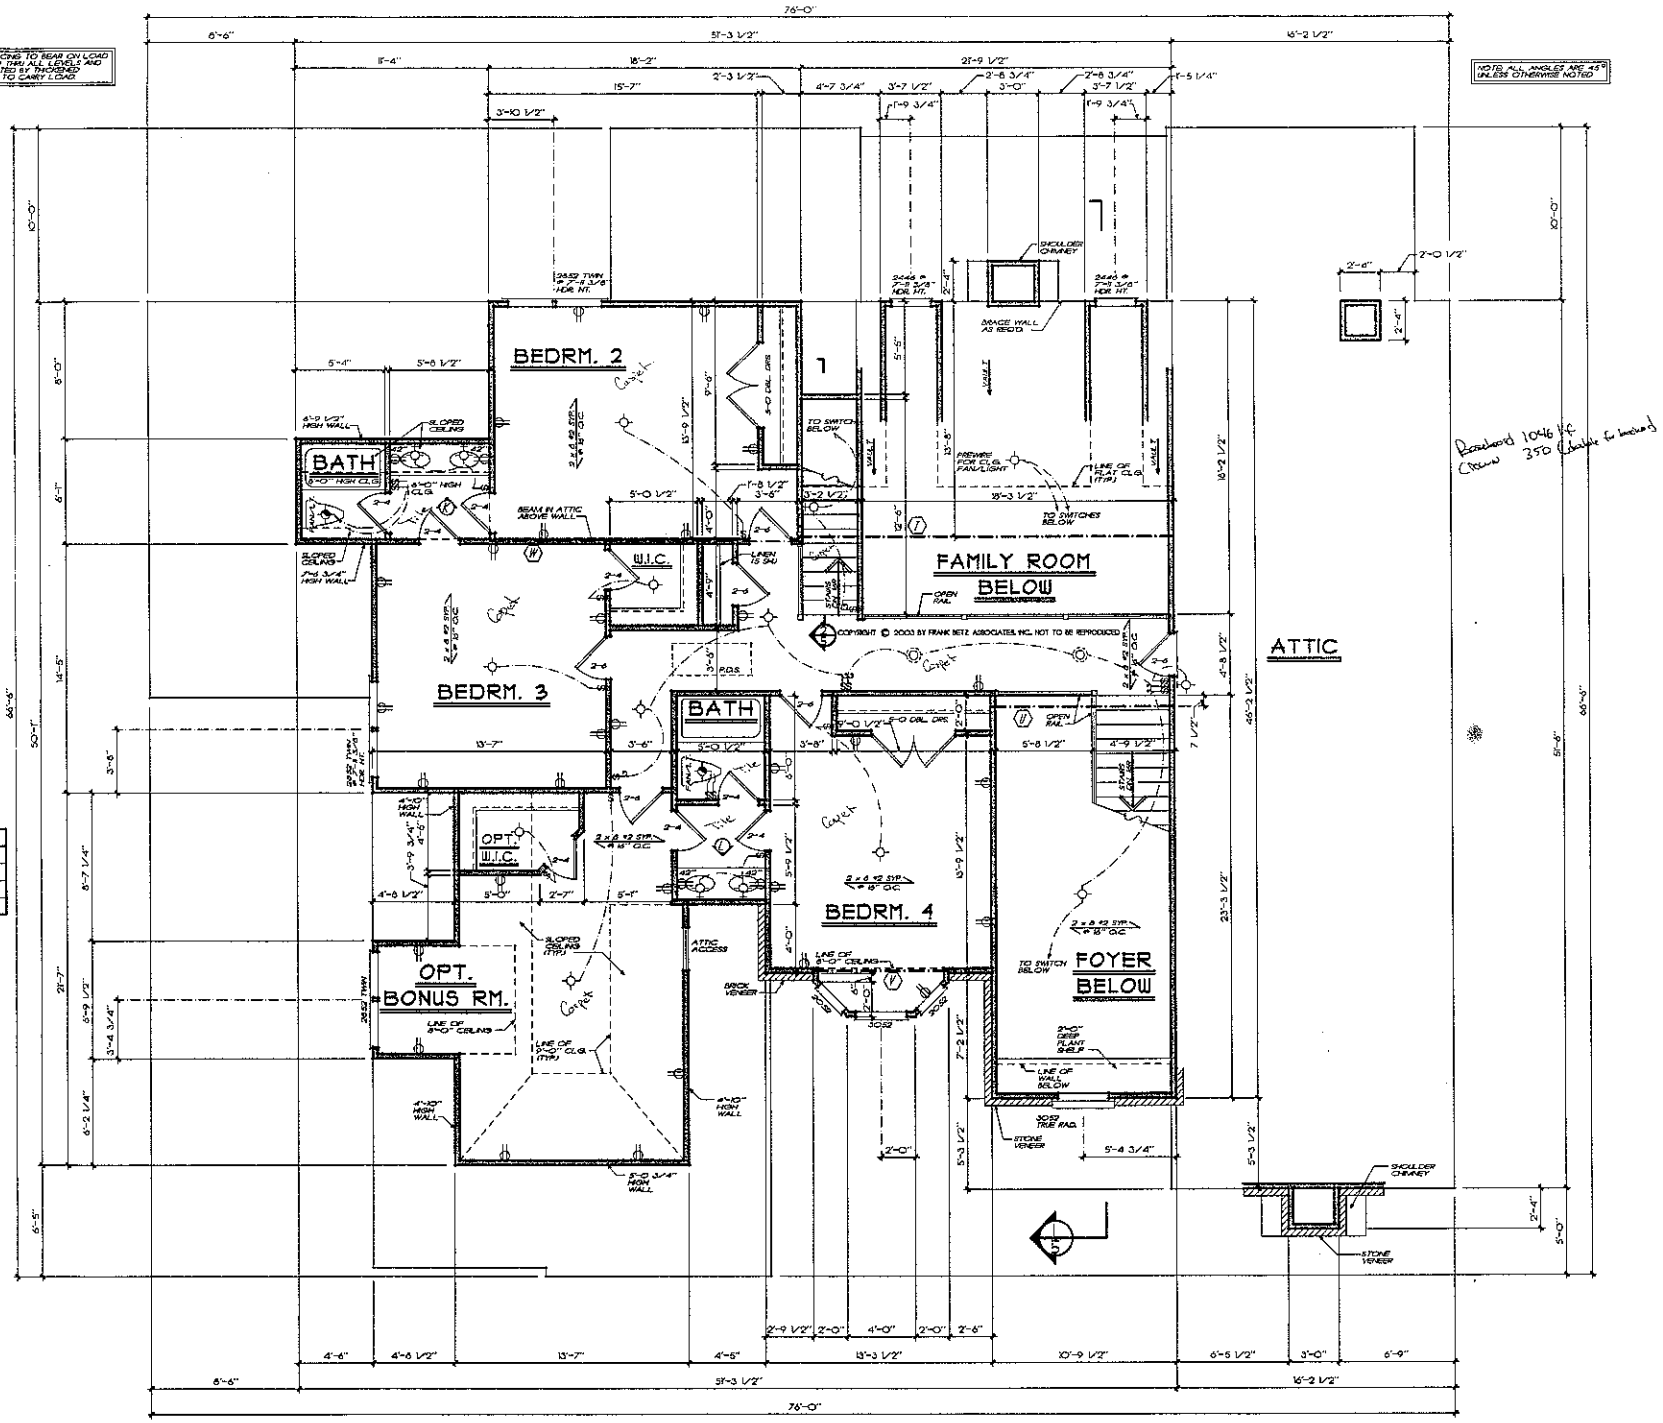

SECOND FLOOR PLAN

1/4" = 1'-0"

FRANK BETZ ASSOCIATES, INC. ASSUMES NO LIABILITY FOR ANY CHANGES OR MODIFICATIONS MADE TO THESE PLANS BY OTHERS.

REVISIONS	DATE	BY
CLAR (2-14)	8-15-03	BDP
CLAR (2-24)	9-4-03	JKL

Copyright Frank Betz Associates, Inc. All Rights Reserved. The Duplication, Reproduction, Copying, Sale, Rental, Licensing, or any other distribution or use of these drawings, any portion thereof, or the plans depicted hereon is Strictly Prohibited unless expressly authorized in writing by FBA, Inc.

Southern Living® Design Collection

SECOND FLOOR PLAN/DETAIL

THE HAZELWOOD RIDGE

FBA
FRANK BETZ ASSOCIATES, INC.
2401 LAKES PARK DRIVE/SUITE 250
SMYRNA, GEORGIA 30080
770/431-0888
www.frankbetz.com

BY: RLD CK: KKW

DATE: 6/26/03

SHEET: 4

OF: 6