Acknowledgement Of
Plans Submittal ONLY!

Date


Date 10/23/12

STAIR NOTES:

RAILING
BALUSTERS SHALL BE SPACED SO THAT A 4" SPHERE CANNOT PASS THROUGH.


HANDRAILS
HANDRAILS FOR STAIRWAYS SHALL BE CONTINUOUS FOR THE FULL LENGTH OF THE FLIGHT, FROM A POINT DIRECTLY ABOVE THE TOP RISER OF THE FLIGHT TO A POINT DIRECTLY ABOVE THE LOWEST RISER. HANDRAIL ENDS SHALL BE RETURNED OR SHALL TERMINATE IN NEWEL POSTS OR SAFETY TERMINALS. HANDRAILS ADJACENT TO A WALL SHALL HAVE A SPACE OF NOT LESS THAN 1-1/2 INCH BETWEEN THE WALL AND HANDRAILS.

CONTINUOUS GRASPABLE HANDRAIL MUST MEET TYPE ONE OR TYPE TWO CRITERIA

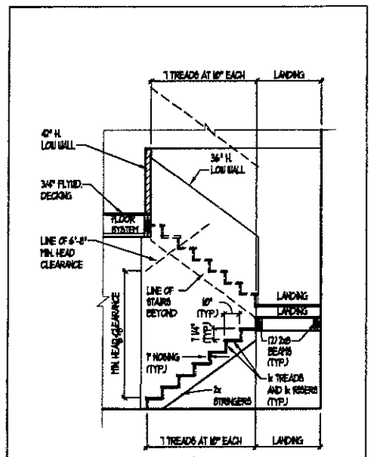


STAIR SECTION

SCALE: 1/4" = 1'-0"

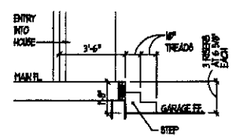

GARAGE STAIR SECTION

SCALE: 1/4" = 1'-0"

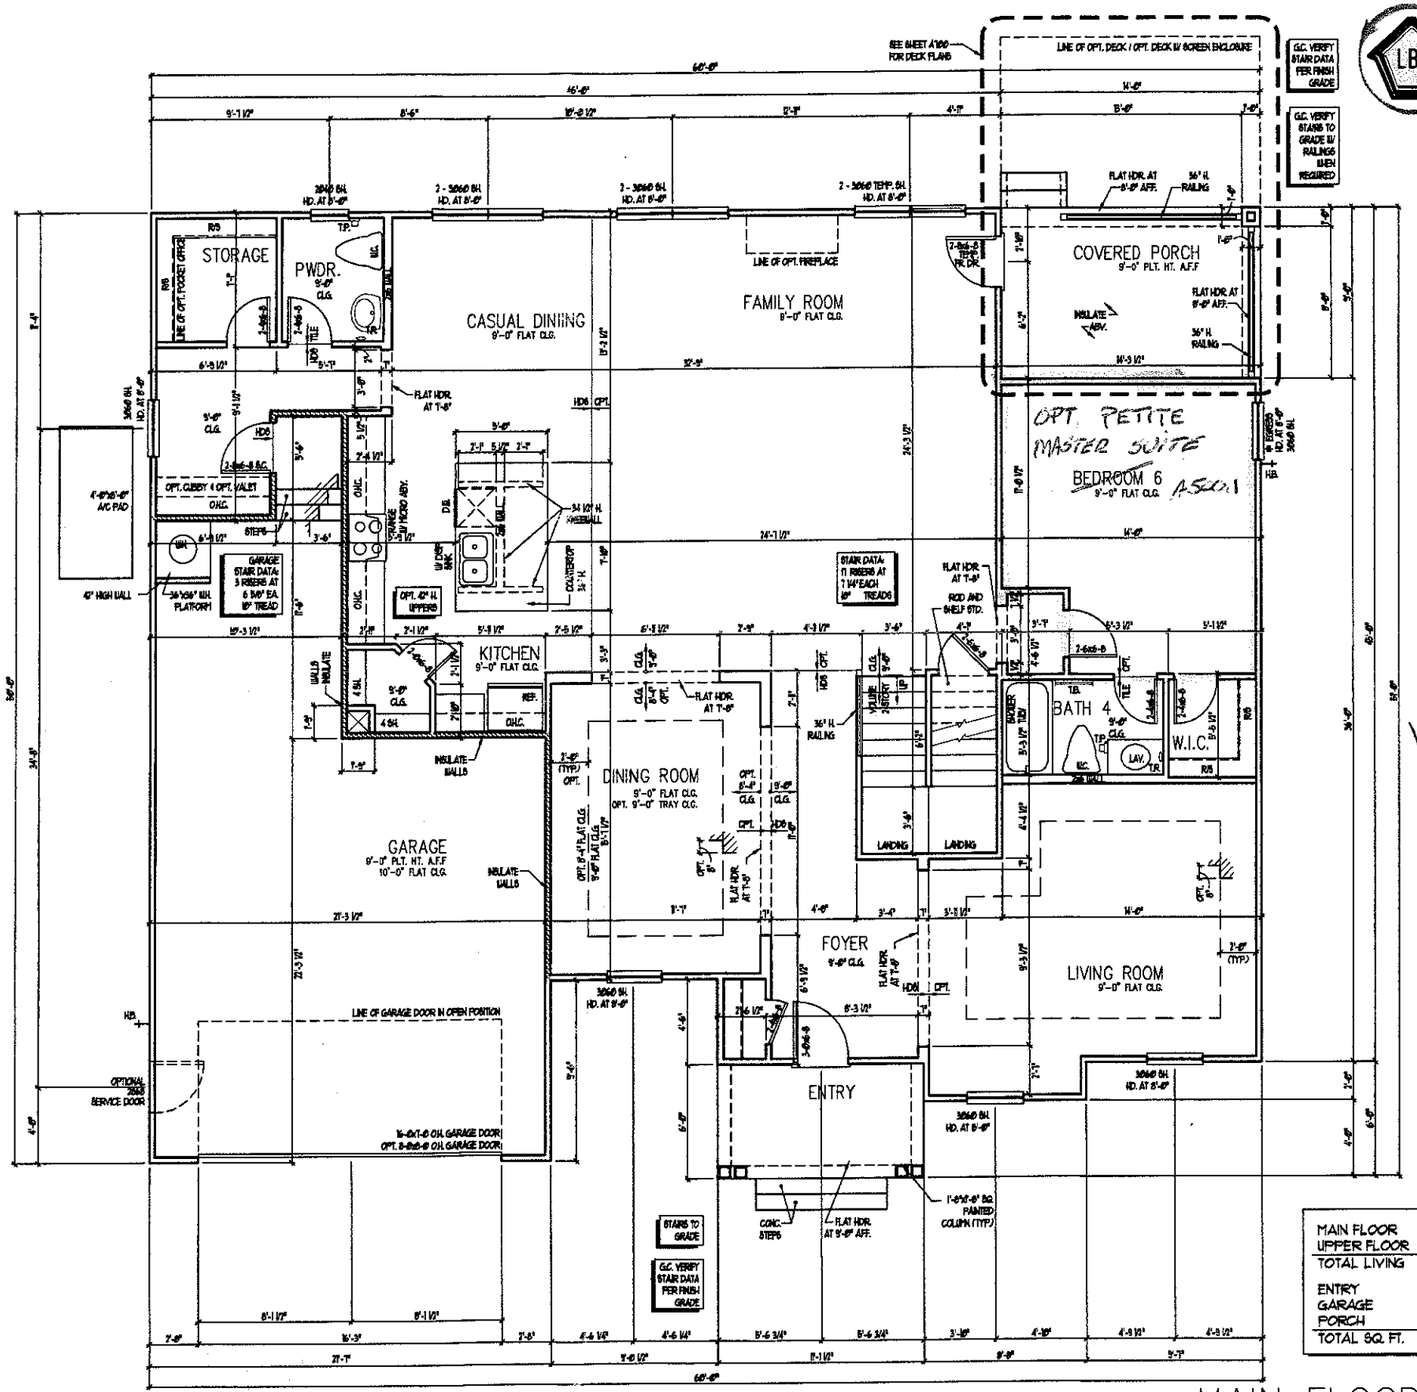

MAIN FLOOR	1968 S.F.
UPPER FLOOR	2839 S.F.
TOTAL LIVING	4807 S.F.
ENTRY	67 S.F.
GARAGE	619 S.F.
PORCH	126 S.F.
TOTAL SQ. FT.	5618 S.F.

HATCHING LEGEND
INSULATE WALL

MAIN FLOOR PLAN – ELEV. A

SCALE: 1/4" = 1'-0"

ISSUANCE OF PLANS FROM THIS DRAFTER'S OFFICE SHALL NOT RELIEVE THE BUILDER OF RESPONSIBILITY TO REVIEW AND VERIFY ALL NOTES, DIMENSIONS, AND ADHERENCE TO APPLICABLE BUILDING CODES PRIOR TO COMMENCEMENT OF ANY CONSTRUCTION.
ANY DISCREPANCY OF ERROR IN NOTES, DIMENSIONS, OR ADHERENCE TO APPLICABLE BUILDING CODES SHALL BE BROUGHT TO THE ATTENTION OF THE DRAFTER'S OFFICE FOR CORRECTION BEFORE COMMENCEMENT OF ANY CONSTRUCTION.
ANY REVISIONS OR CHANGES, NOT RELATED TO THE CORRECTION OF ERRORS THAT ARE MADE AFTER THE FINAL PLANS HAVE BEEN COMPLETED SHALL BE SUBJECT TO ADDITIONAL FEES.
IF ANY MODIFICATIONS ARE MADE TO THESE PLANS BY ANY OTHER PARTY OTHER THAN THE DRAFTER'S OFFICE, THE DRAFTER SHALL NOT BE HELD RESPONSIBLE.

Heritage Homes
5400 Trinity Road, Suite 210, Raleigh, NC 27607
919-782-2626 FAX 919-782-2686

JOB NUMBER	21018.03
CAD FILE NAME	4762
ISSUED	06-22-11
FRAME WALK REV.	01-04-12
REVISIONS	02-02-12

DAVIS BEWS DESIGN GROUP
150 STATE STREET EAST
OLDSMAR, FLORIDA 34677
813 . 925 . 1300 TEL
813 . 925 . 1500 FAX
WWW.DAVISBEWS.COM
TAMPA • DENVER
EST. 1994

PLAN 260 – 4807
RALEIGH, NC

FAX 704-279-0516


59, 65, 66, 67, 68, 70, 194, 202, 203, 206, 207, 209

260-4807

TITLE
MAIN FLOOR PLAN
STAIR SECTION

SHEET
A201A

Acknowledgement Of
Plans Submittal ONLY!
_____ Date _____
_____ Date 10/23/12

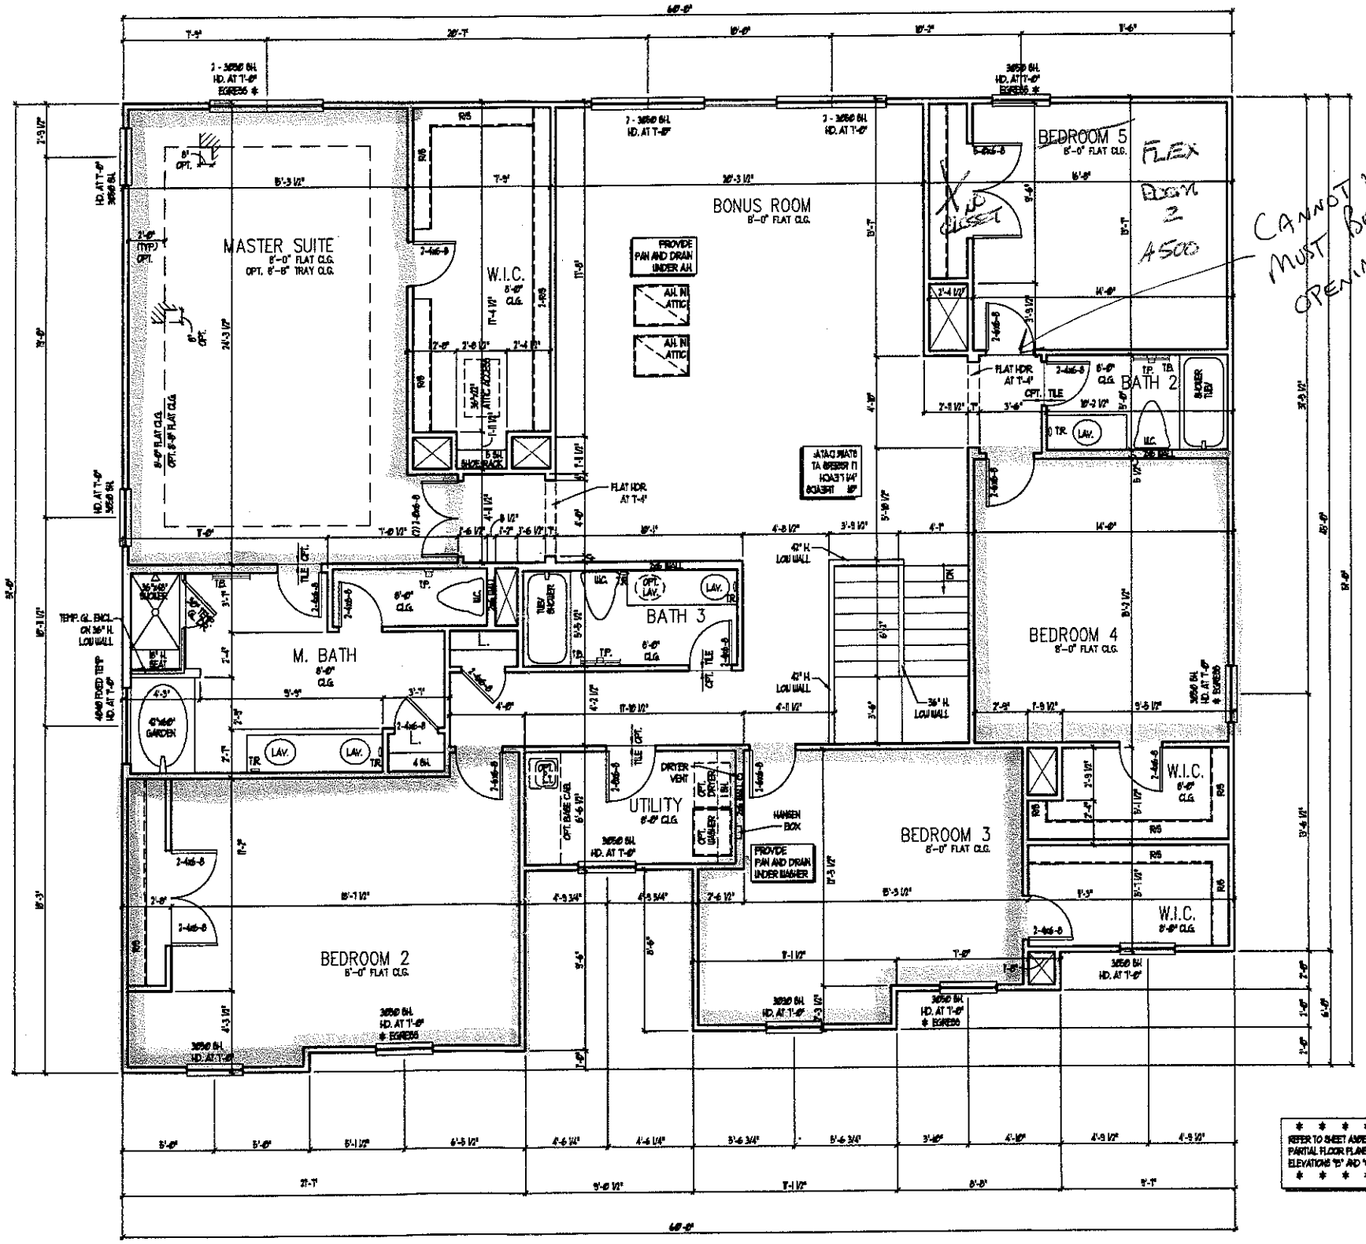

UPPER FLOOR PLAN
– ELEV. A

SCALE: 1/4" = 1'-0"

ISSUANCE OF PLANS FROM THIS DRAFTER'S OFFICE SHALL NOT RELIEVE THE BUILDER OF RESPONSIBILITY TO REVIEW AND VERIFY ALL NOTES, DIMENSIONS, AND ADHERENCE TO APPLICABLE BUILDING CODES PRIOR TO COMMENCEMENT OF ANY CONSTRUCTION.

ANY DISCREPANCY OF ERROR IN NOTES, DIMENSIONS, OR ADHERENCE TO APPLICABLE BUILDING CODES SHALL BE BROUGHT TO THE ATTENTION OF THE DRAFTER'S OFFICE FOR CORRECTION BEFORE COMMENCEMENT OF ANY CONSTRUCTION.

ANY REVISIONS OR CHANGES, NOT RELATED TO THE CORRECTION OF ERRORS THAT ARE MADE AFTER THE FINAL PLANS HAVE BEEN COMPLETED SHALL BE SUBJECT TO ADDITIONAL FEES.

IF ANY MODIFICATIONS ARE MADE TO THESE PLANS BY ANY OTHER PARTY OTHER THAN THE DRAFTER'S OFFICE, THE DRAFTER SHALL NOT BE HELD RESPONSIBLE.

LBB

Meritage Homes
8400 NORMANDALE LAKE BLVD., SUITE 1000, MINNEAPOLIS, MN 55437
(952) 924-2566 MAIN (952) 924-2499 FAX (952) 924-2539 SALES
www.meritagehomes.com

JOB NUMBER	21018.03
CAD FILE NAME	4762
ISSUED	06-22-11
FRAME WALK REV.	01-04-12
REVISIONS	02-02-12


DAVIS BEWS DESIGN GROUP
150 STATE STREET EAST
OLDSMAR, FLORIDA 34677
813 . 925 . 1300 TEL
813 . 925 . 1800 FAX
WWW.DAVISBEWS.COM
TAMPA • DENVER
EST. 1994

PLAN 260 – 4807
RALEIGH, NC

260-4807


TITLE
UPPER FLOOR PLAN

SHEET
A301A

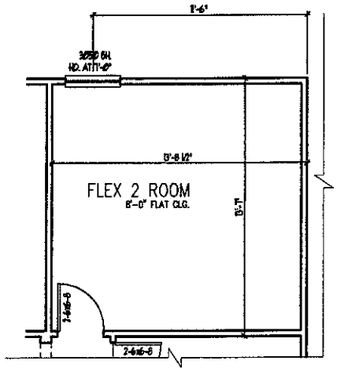


OPT. FLEX 2 ROOM
ILO BEDROOM 5

SCALE: 1/4" = 1'-0"

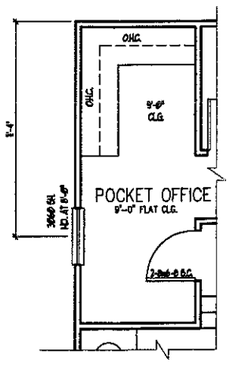


OPT. POCKET OFFICE

SCALE: 1/4" = 1'-0"

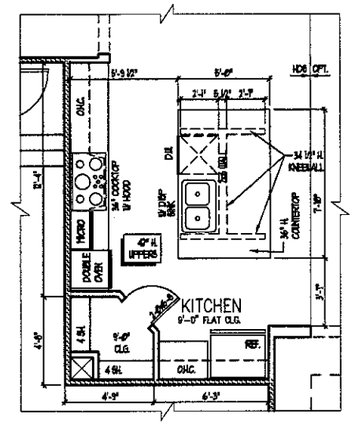


OPT. GOURMET KITCHEN

SCALE: 1/4" = 1'-0"

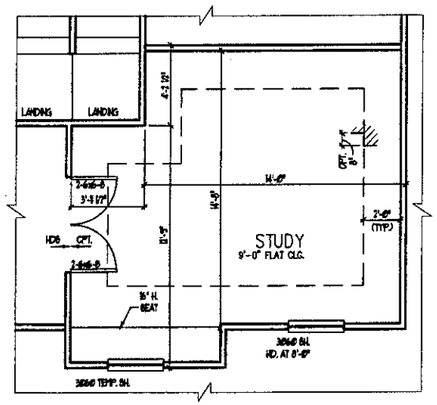


OPT. STUDY
ILO LIVING ROOM

SCALE: 1/4" = 1'-0"

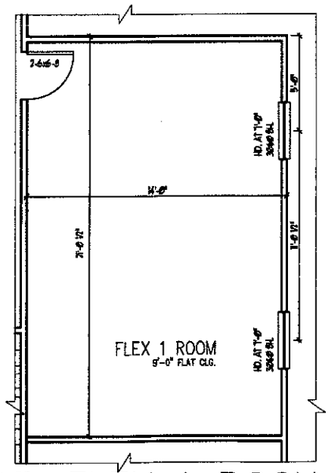


OPT. FLEX 1 ROOM – ILO
BEDROOM 6 AND BATH 4

SCALE: 1/4" = 1'-0"

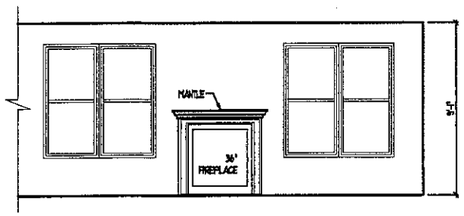

A OPT. FIREPLACE DETAIL

SCALE: 1/4" = 1'-0"

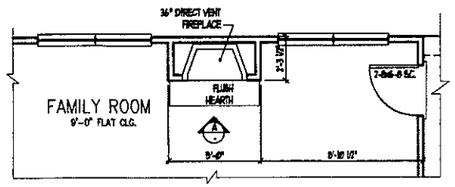

OPT. FIREPLACE

SCALE: 1/4" = 1'-0"

ISSUANCE OF PLANS FROM THIS DRAFTER'S OFFICE SHALL NOT RELIEVE THE BUILDER OF RESPONSIBILITY TO REVIEW AND VERIFY ALL NOTES, DIMENSIONS, AND ADHERENCE TO APPLICABLE BUILDING CODES PRIOR TO COMMENCEMENT OF ANY CONSTRUCTION.
ANY DISCREPANCY OF ERROR IN NOTES, DIMENSIONS, OR ADHERENCE TO APPLICABLE BUILDING CODES SHALL BE BROUGHT TO THE ATTENTION OF THE DRAFTER'S OFFICE FOR CORRECTION BEFORE COMMENCEMENT OF ANY CONSTRUCTION.
ANY REVISIONS OR CHANGES, NOT RELATED TO THE CORRECTION OF ERRORS THAT ARE MADE AFTER THE FINAL PLANS HAVE BEEN COMPLETED SHALL BE SUBJECT TO ADDITIONAL FEES.
IF ANY MODIFICATIONS ARE MADE TO THESE PLANS BY ANY OTHER PARTY OTHER THAN THE DRAFTER'S OFFICE, THE DRAFTER SHALL NOT BE HELD RESPONSIBLE.

MINOR OPTIONS

LBB

Heritage Homes
5440 TRINITY ROAD, SUITE 201, RALEIGH, NC 27607
919-322-2565 FAX 919-322-2566
www.heritagehomes.com

JOB NUMBER 21018.03
CAD FILE NAME 4782
ISSUED 05-22-11
FRAME WALK REV. 01-04-12
REVISIONS 02-02-12


DAVIS BEWS DESIGN GROUP
150 STATE STREET EAST
OLDSMAR, FLORIDA 34677
813 . 925 . 1300 TEL
813 . 925 . 1800 FAX
WWW.DAVISBEWS.COM
TAMPA • DENVER
EST. 1994

PLAN 260 – 4807
RALEIGH, NC

260-4807


TITLE
PLAN OPTIONS

SHEET
A500

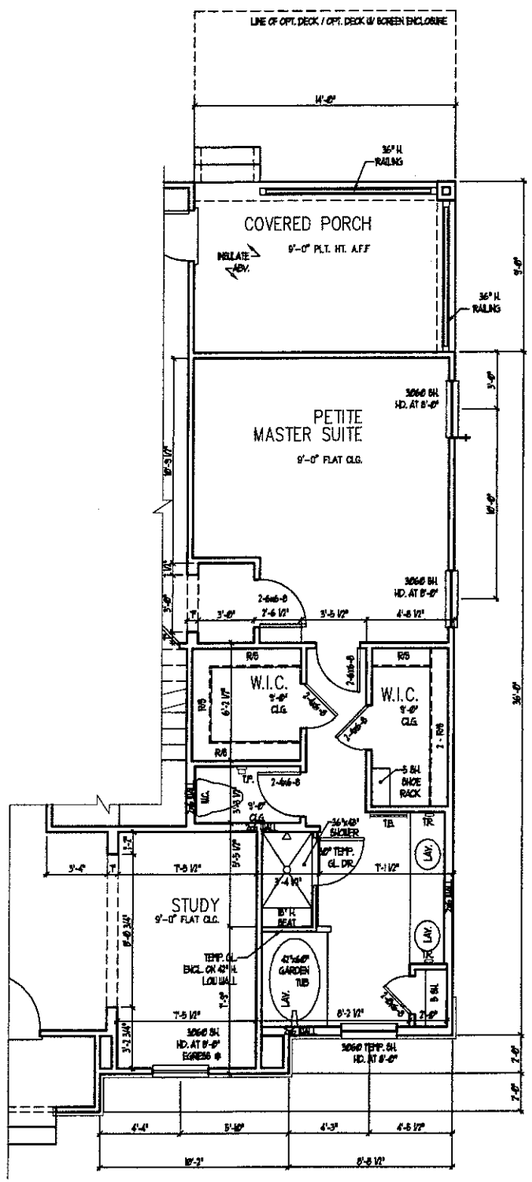


OPT. PETITE M. SUITE
W/ STUDY – ELEV. C

SCALE: 1/4" = 1'-0"

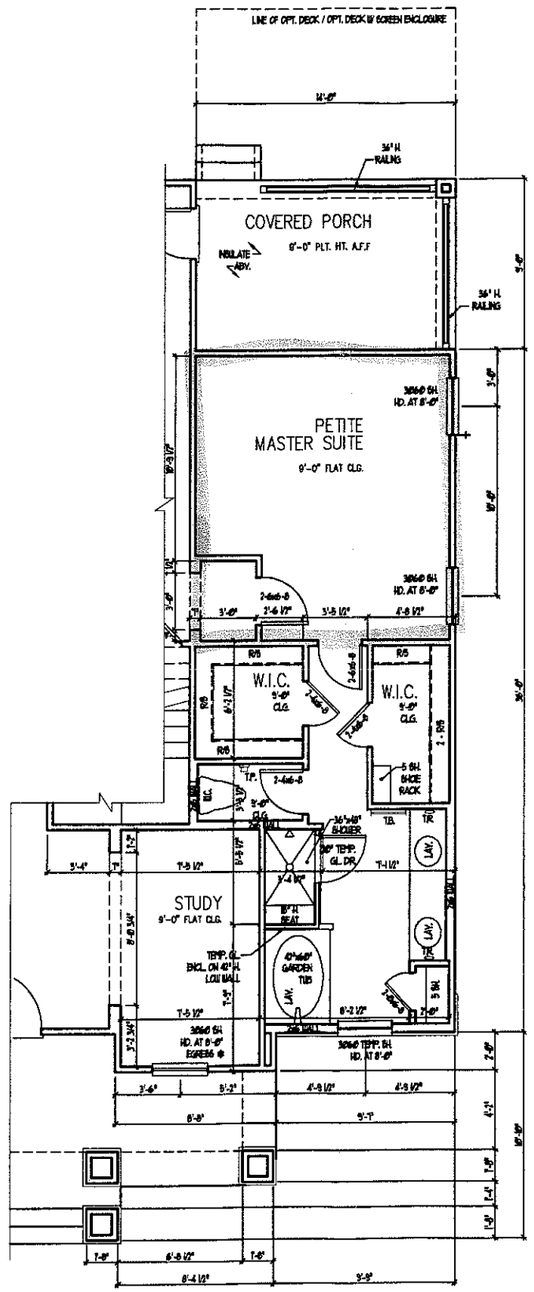

OPT. PETITE M. SUITE
W/ STUDY – ELEV. B

SCALE: 1/4" = 1'-0"

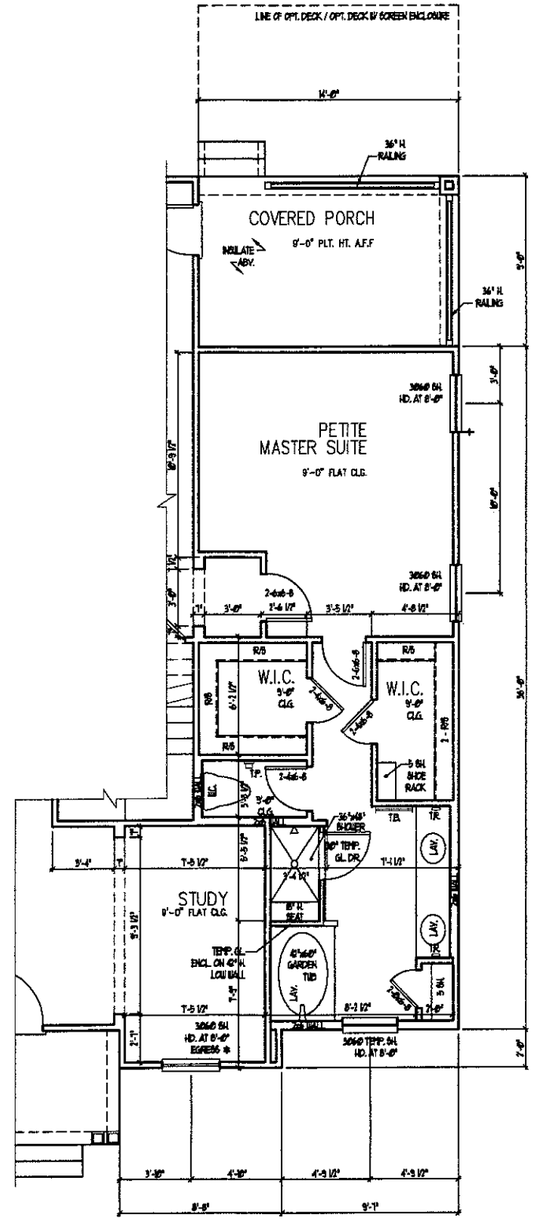

OPT. PETITE M. SUITE
W/ STUDY – ELEV. A

SCALE: 1/4" = 1'-0"

BALANCE OF PLANS FROM THIS DRAFTER'S OFFICE SHALL NOT RELIEVE THE BUILDER OF RESPONSIBILITY TO REVIEW AND VERIFY ALL NOTES, DIMENSIONS, AND ADHERENCE TO APPLICABLE BUILDING CODES PRIOR TO COMMENCEMENT OF ANY CONSTRUCTION.

ANY DISCREPANCY OF ERROR IN NOTES, DIMENSIONS, OR ADHERENCE TO APPLICABLE BUILDING CODES SHALL BE BROUGHT TO THE ATTENTION OF THE DRAFTER'S OFFICE FOR CORRECTION BEFORE COMMENCEMENT OF ANY CONSTRUCTION.

ANY REVISIONS OR CHANGES, NOT RELATED TO THE CORRECTION OF ERRORS THAT ARE MADE AFTER THE FINAL PLANS HAVE BEEN COMPLETED SHALL BE SUBJECT TO ADDITIONAL FEES.

IF ANY MODIFICATIONS ARE MADE TO THESE PLANS BY ANY OTHER PARTY OTHER THAN THE DRAFTER'S OFFICE, THE DRAFTER SHALL NOT BE HELD RESPONSIBLE.

LBB

Heritage Homes
5960 TRINITY ROAD SUITE 107 RALEIGH, NC 27607
919-851-2040 FAX 919-851-2041 NC LIC #67437
www.heritagehomes.com

JOB NUMBER	21018.03
CAD FILE NAME	4782
ISSUED	05-22-11
FRAME WALK REV.	01-04-12
REVISIONS	02-02-12

DAVIS BEWS DESIGN GROUP
150 STATE STREET EAST
OLDSMAR, FLORIDA 34677
813 - 925 - 1300 TEL
813 - 925 - 1800 FAX
WWW.DAVISBEWS.COM
TAMPA • DENVER
EST. 1994

PLAN 260 – 4807
RALEIGH, NC

260-4807

TITLE
PLAN OPTIONS

SHEET
A500.1

PLAN OPTIONS