
Acknowledgement Of
Plans Submittal ONLY
Date
L. Bowel Date 10/18/12

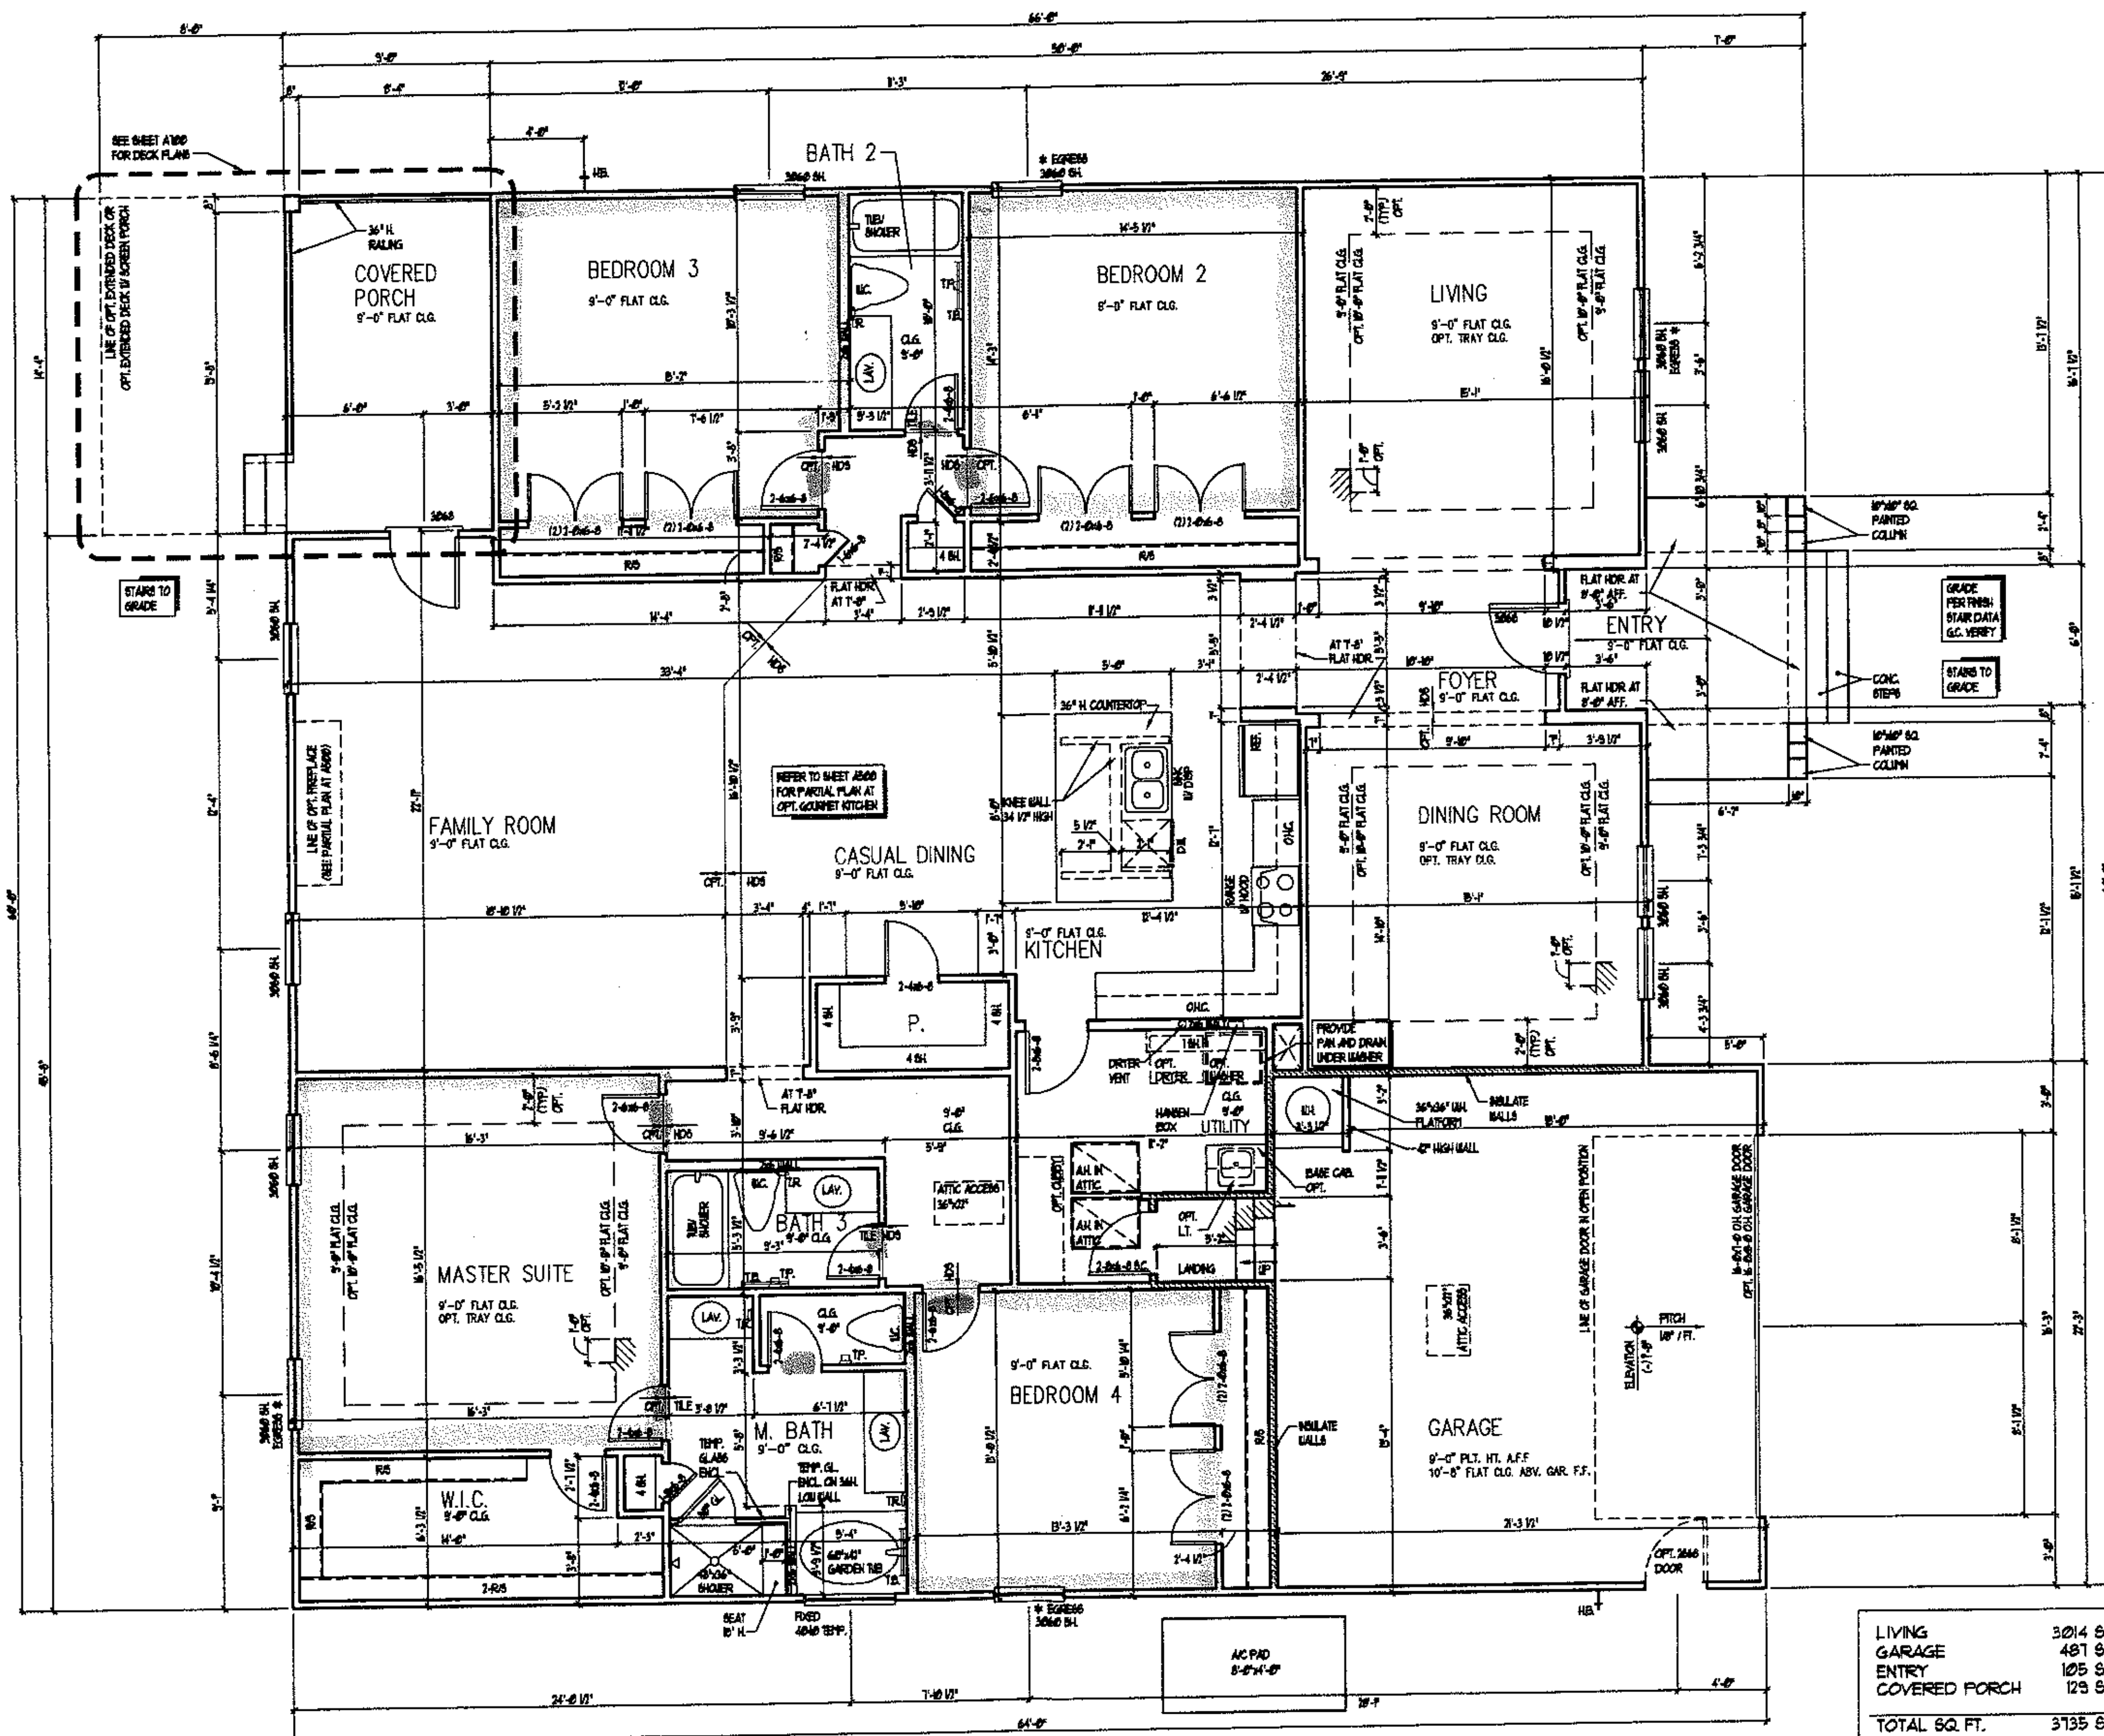

LIVING	3014 S.F.
GARAGE	487 S.F.
ENTRY	105 S.F.
COVERED PORCH	129 S.F.
TOTAL SQ. FT.	3735 S.F.

ISSUANCE OF PLANS FROM THIS DRAFTER'S OFFICE SHALL NOT RELIEVE THE BUILDER OF RESPONSIBILITY TO REVIEW AND VERIFY ALL NOTES, DIMENSIONS, AND ADHERENCE TO APPLICABLE BUILDING CODES PRIOR TO COMMENCEMENT OF ANY CONSTRUCTION.
ANY DISCREPANCY OF ERROR IN NOTES, DIMENSIONS, OR ADHERENCE TO APPLICABLE BUILDING CODES SHALL BE BROUGHT TO THE ATTENTION OF THE DRAFTER'S OFFICE FOR CORRECTION BEFORE COMMENCEMENT OF ANY CONSTRUCTION.
ANY REVISIONS OR CHANGES, NOT RELATED TO THE CORRECTION OF ERRORS THAT ARE MADE AFTER THE FINAL PLANS HAVE BEEN COMPLETED SHALL BE SUBJECT TO ADDITIONAL FEES.
IF ANY MODIFICATIONS ARE MADE TO THESE PLANS BY ANY OTHER PARTY OTHER THAN THE

✱ REFER TO SHEET A202B/C FOR PARTIAL FLOOR PLANS AT ELEVATIONS B AND C ✱

HATCHING LEGEND
INSULATE WALL

MAIN FLOOR PLAN - ELEV. A

LBB

Meritage Homes
5400 TRINITY ROAD SUITE 107 RALEIGH, NC 27607
919-322-2285 fax 919-322-2286
www.meritagehomes.com

JOB NUMBER	21018.01
CAD FILE NAME	3000
ISSUED	07-01-11
FRAME WALK REV.	01-04-12
REVISIONS	02-02-12

DAVIS BEWS DESIGN GROUP
150 STATE STREET EAST
OLDSMAR, FLORIDA 34677
813 . 925 . 1300 TEL
813 . 925 . 1800 FAX
WWW.DAVISBEWS.COM
TAMPA • DENVER
EST. 1994

PLAN 160-3014
RALEIGH, NC

160-3014

TITLE
MAIN FLOOR PLAN
-ELEV. A

SHEET
A201A