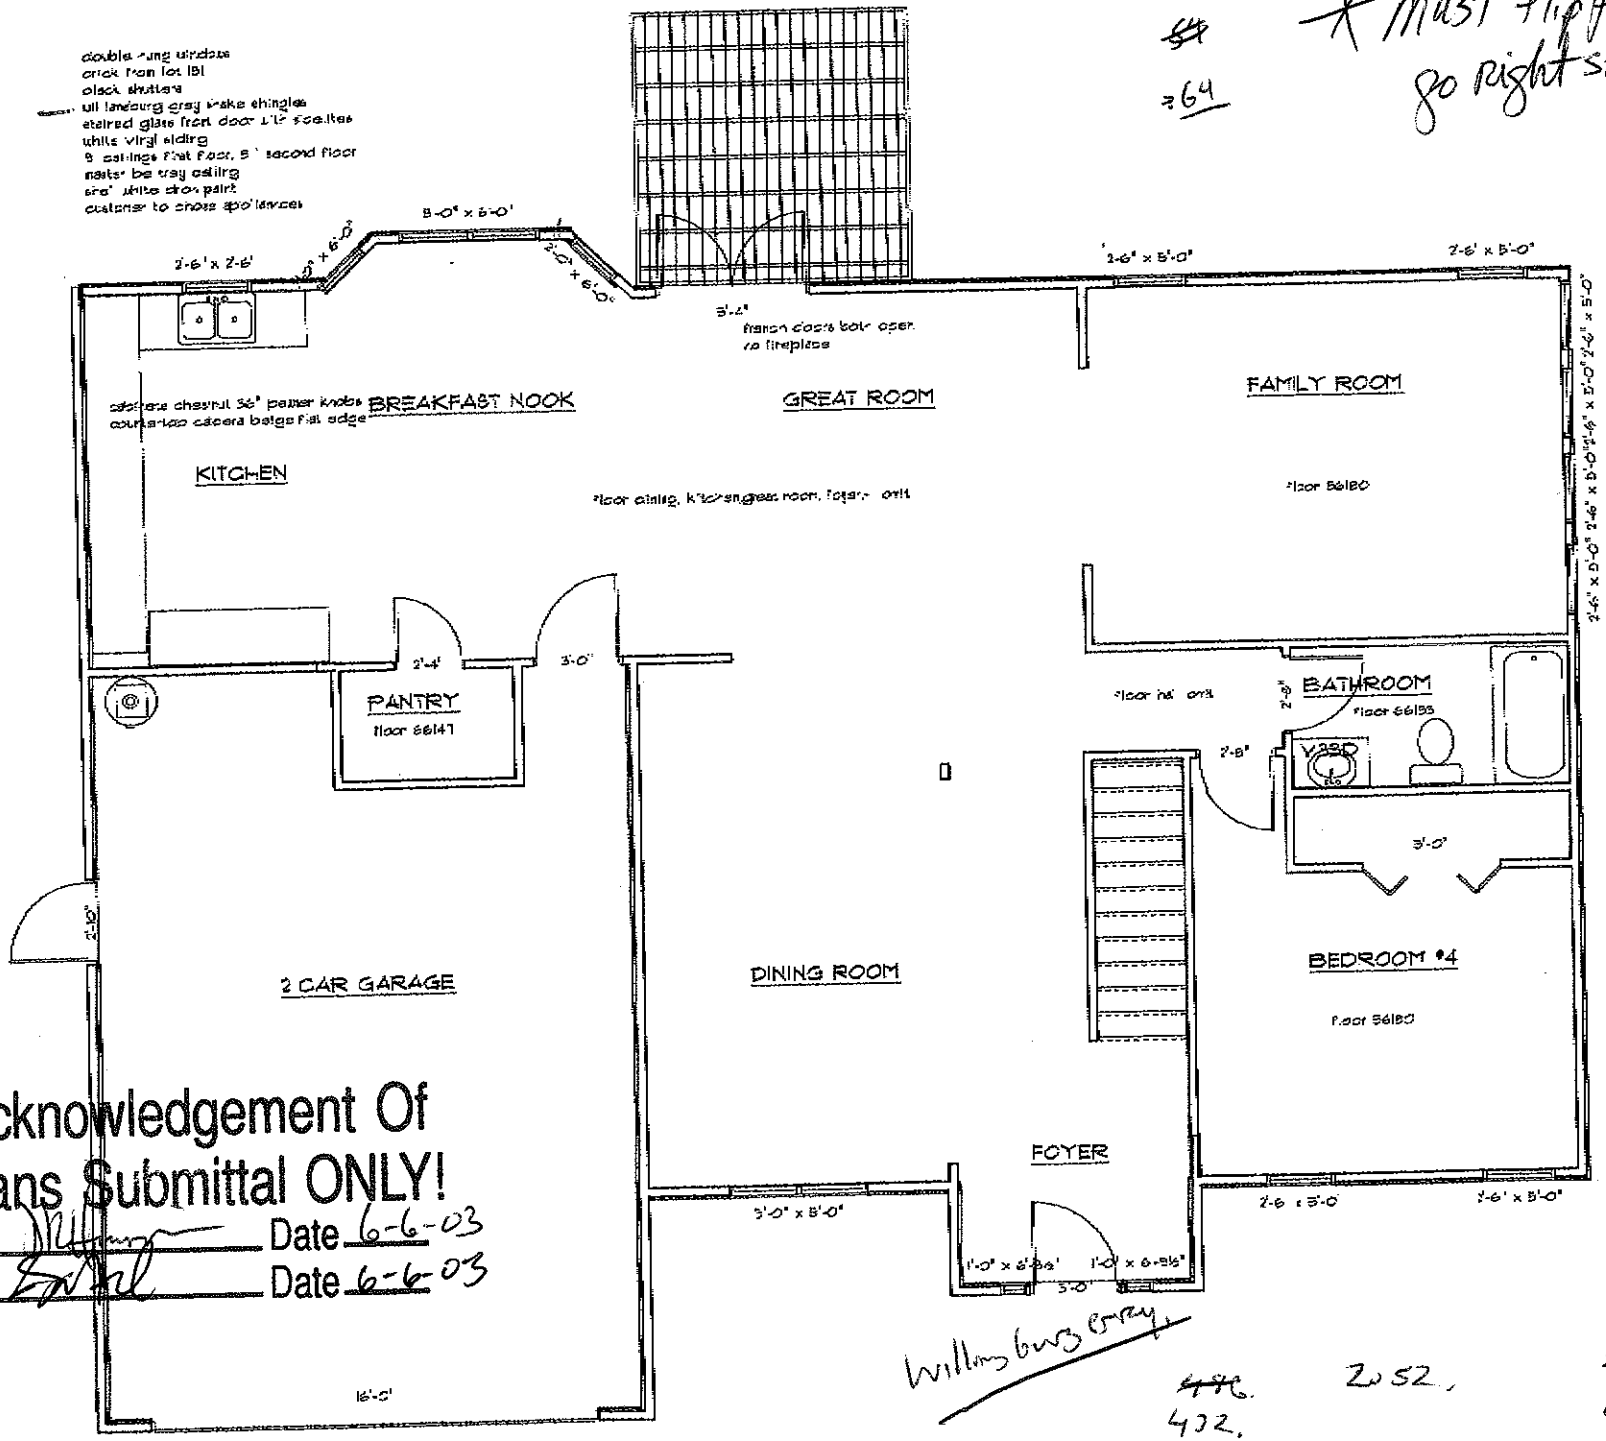


Acknowledgement Of
Plans Submittal ONLY!

Date 6-6-03

Date 6-6-03

* must flip plan and go right side load garage

~~54~~
=64

1st floor


38a

28.0C.
1 Boxvents
1 Basecoat
7 Rollsbot.
48 Squares.
21 Starter p.03
94 Sealed w/ Ks.

Williamsburg Gray

~~496.~~
492.
~~496.~~

2052.

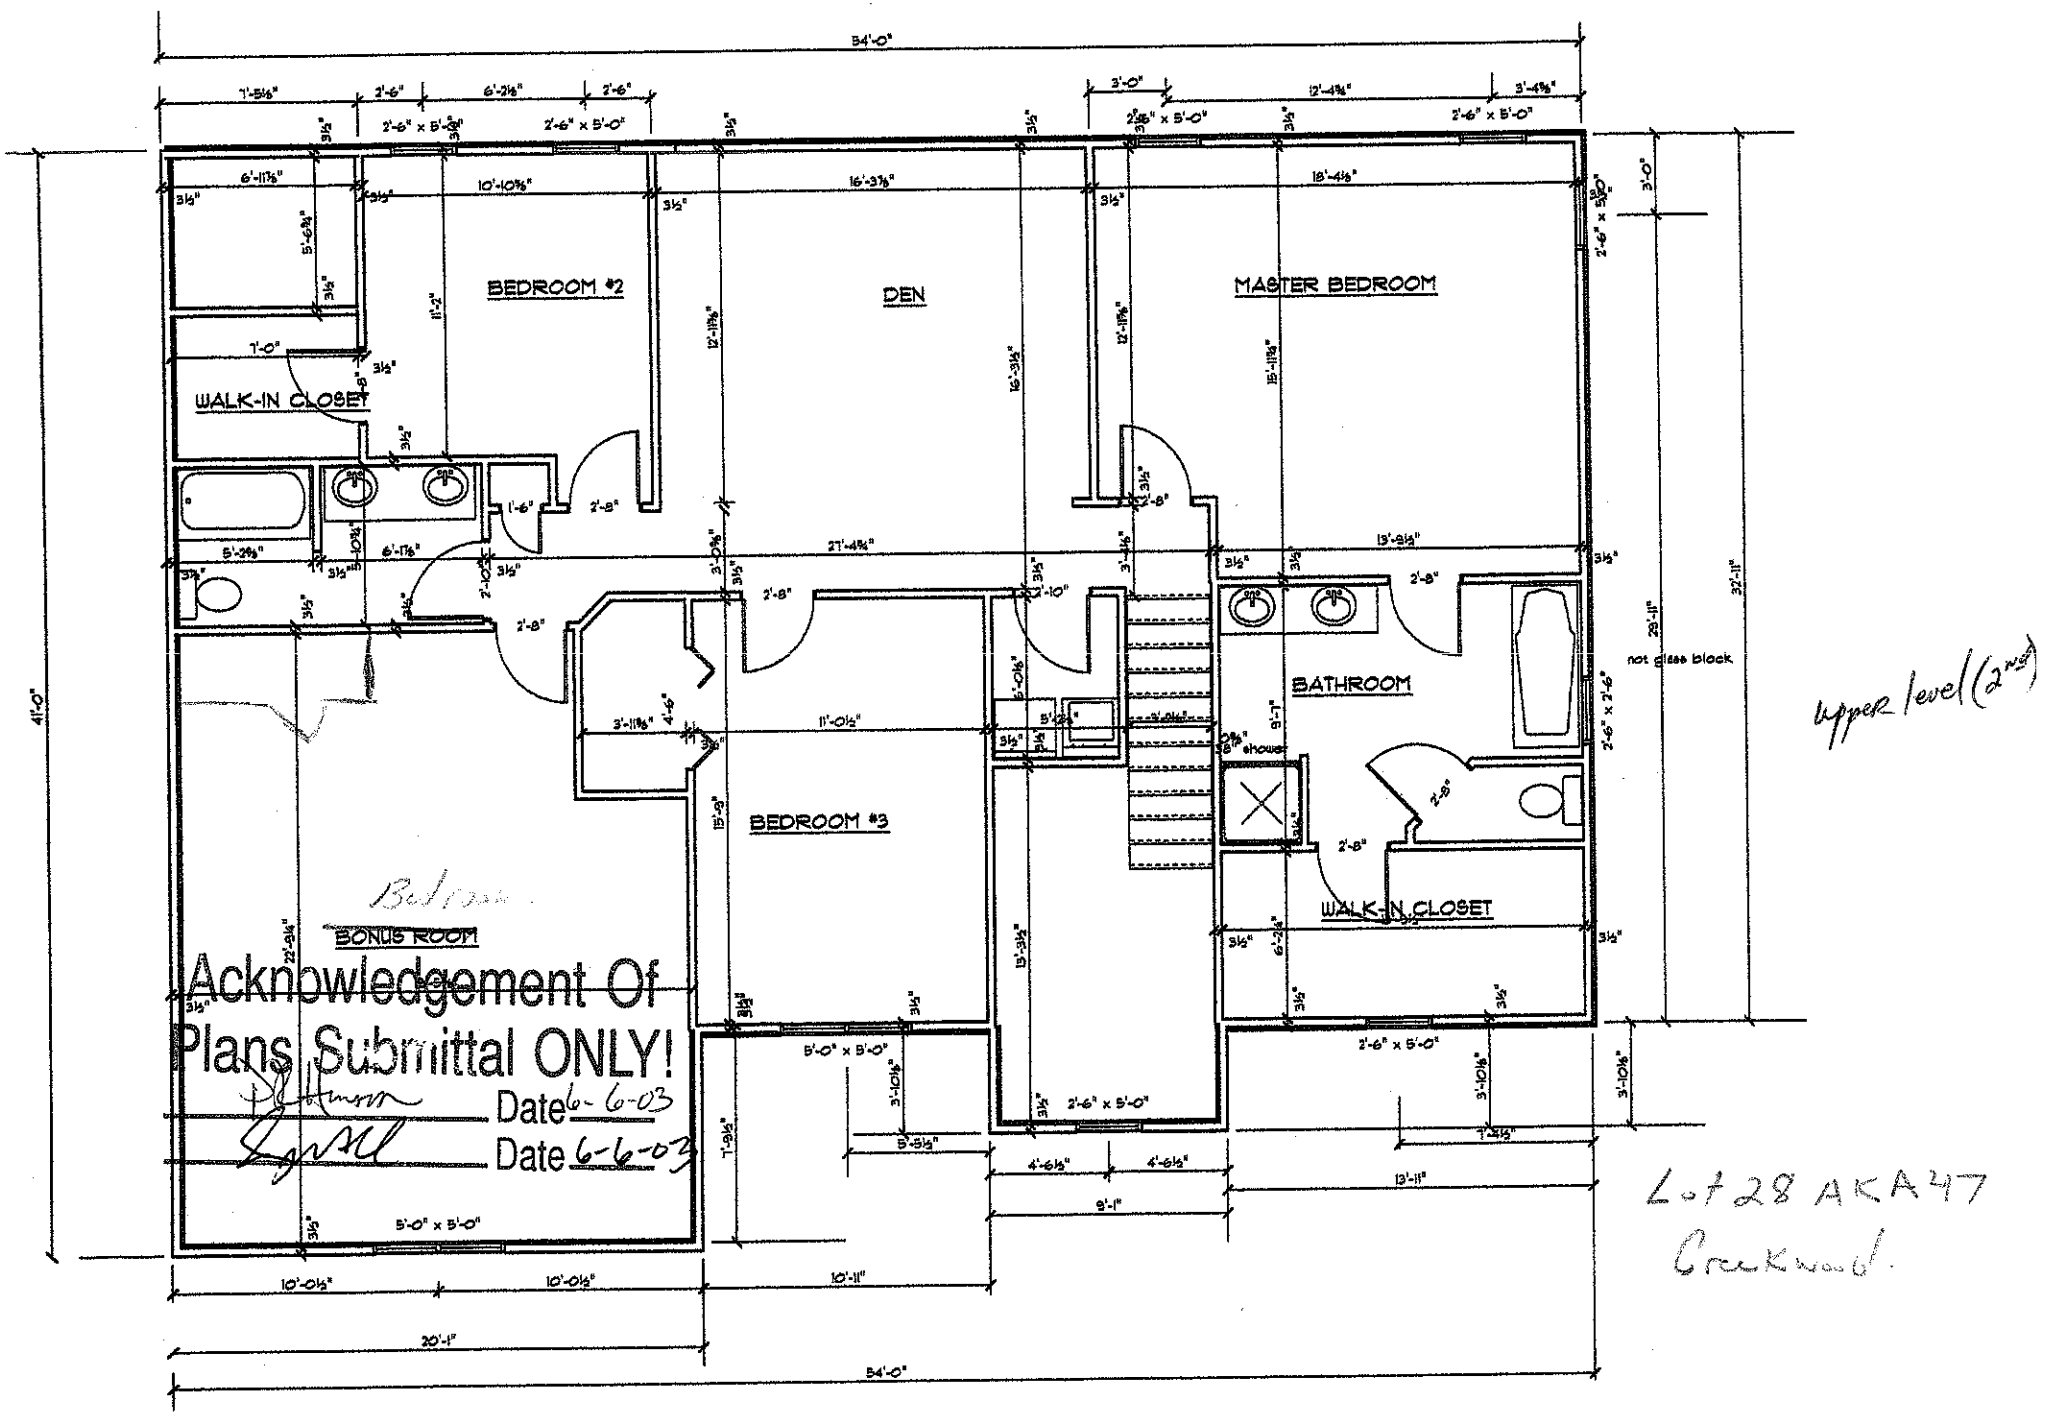
54'-0"
BEDROOM #2
DEN
MASTER BEDROOM
WALK-IN CLOSET
BATHROOM
BEDROOM #3
BONUS ROOM
WALK-IN CLOSET
not glass block
Acknowledgement Of
Plans Submittal ONLY!
Date 6-6-03
Date 6-6-03
41'-0"
upper level (2nd floor)
Lot 28 AKA 47
Creekwood