





4 PORCH DETAIL
3/4" = 1'-0"

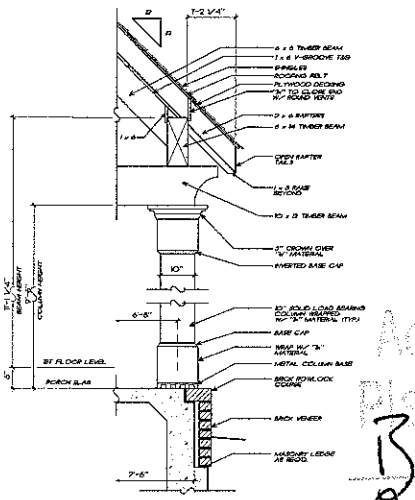


3 CORNICE DETAIL
3/4" = 1'-0"

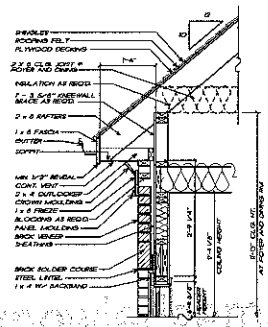


BATH ELEV.
1/4" = 1'-0"

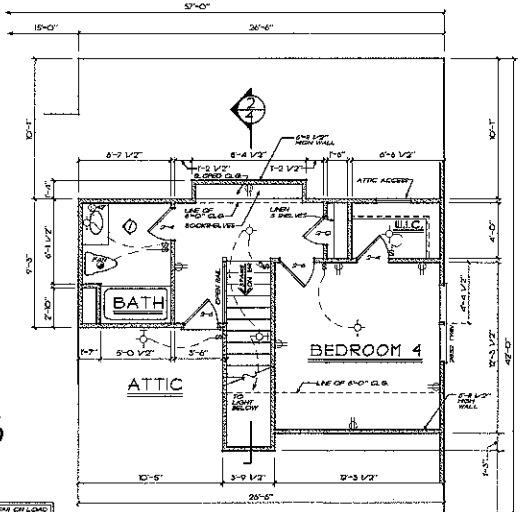



OPT. SECOND FLOOR PLAN
1/4" = 1'-0"

COPYRIGHT © 2008 BY FRANK BETZ ASSOCIATES, INC.; NOT TO BE REPRODUCED


Approved Subject To Plans Submitted On July
Date 3-28-08
By 3-28-08

NOTE: ALL CEILING JOISTS AND RAFTER BEARING TO BEAM OR LOAD BEARING WALLS DESIGNED TO CARRY LOAD ONLY. ALL STUDS AND TRIMMER 21 BOUNDARY HAVE BEEN SUPPORTED BY THOSES SUM BRACE BEAM OR FOOTING DESIGNED TO CARRY LOAD

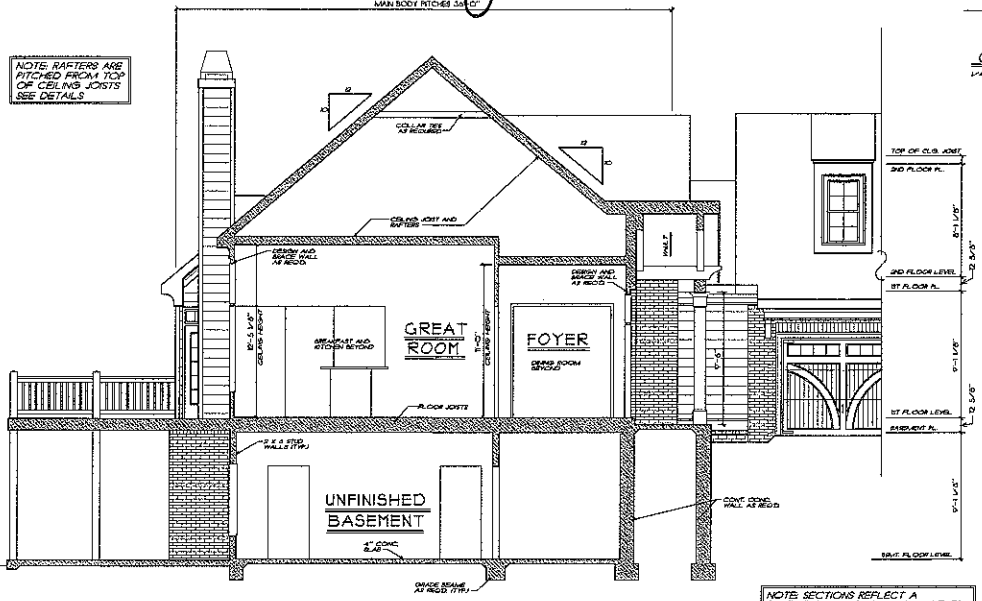


1 TRANSVERSE SECTION
1/4" = 1'-0"

NOTE: SECTIONS REFLECT A BASEMENT FOUNDATION. IF ANOTHER FOUNDATION IS USED, BUILDER SHOULD DISREGARD FOUNDATION SHOWN

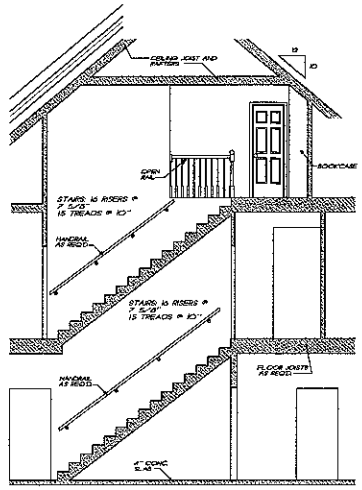


2 STAIR SECTION
1/4" = 1'-0"

FRANK BETZ ASSOCIATES INC ASSUMES NO LIABILITY FOR ANY CHANGES OR MODIFICATIONS MADE TO THESE PLANS BY OTHERS.

| REVISIONS | DATE | BY |
|---|---|---|
| | | |

Copyright Frank Betz Associates, Inc. All Rights Reserved. Any Duplication, Reproduction, Copying, Sale, Resale, Licensing, or any other distribution or use of these Drawings, any portion thereof, or the plans depicted herein, is strictly Prohibited unless expressly authorized in writing by FBA, Inc.

HOMEPLANS
A DESIGN FOR TODAY'S LIFESTYLE

SECOND FLOOR PLAN

THE WILLOUGHBY


FBA
FRANK BETZ ASSOCIATES, INC.
2401 LAKE PARK DRIVE/SUITE 250
SMYRNA, GEORGIA 30080
770/431-0888
www.frankbetz.com

BY: BSH CJC JCH

DATE: 6-20-08

SHEET: 4

OF: 4

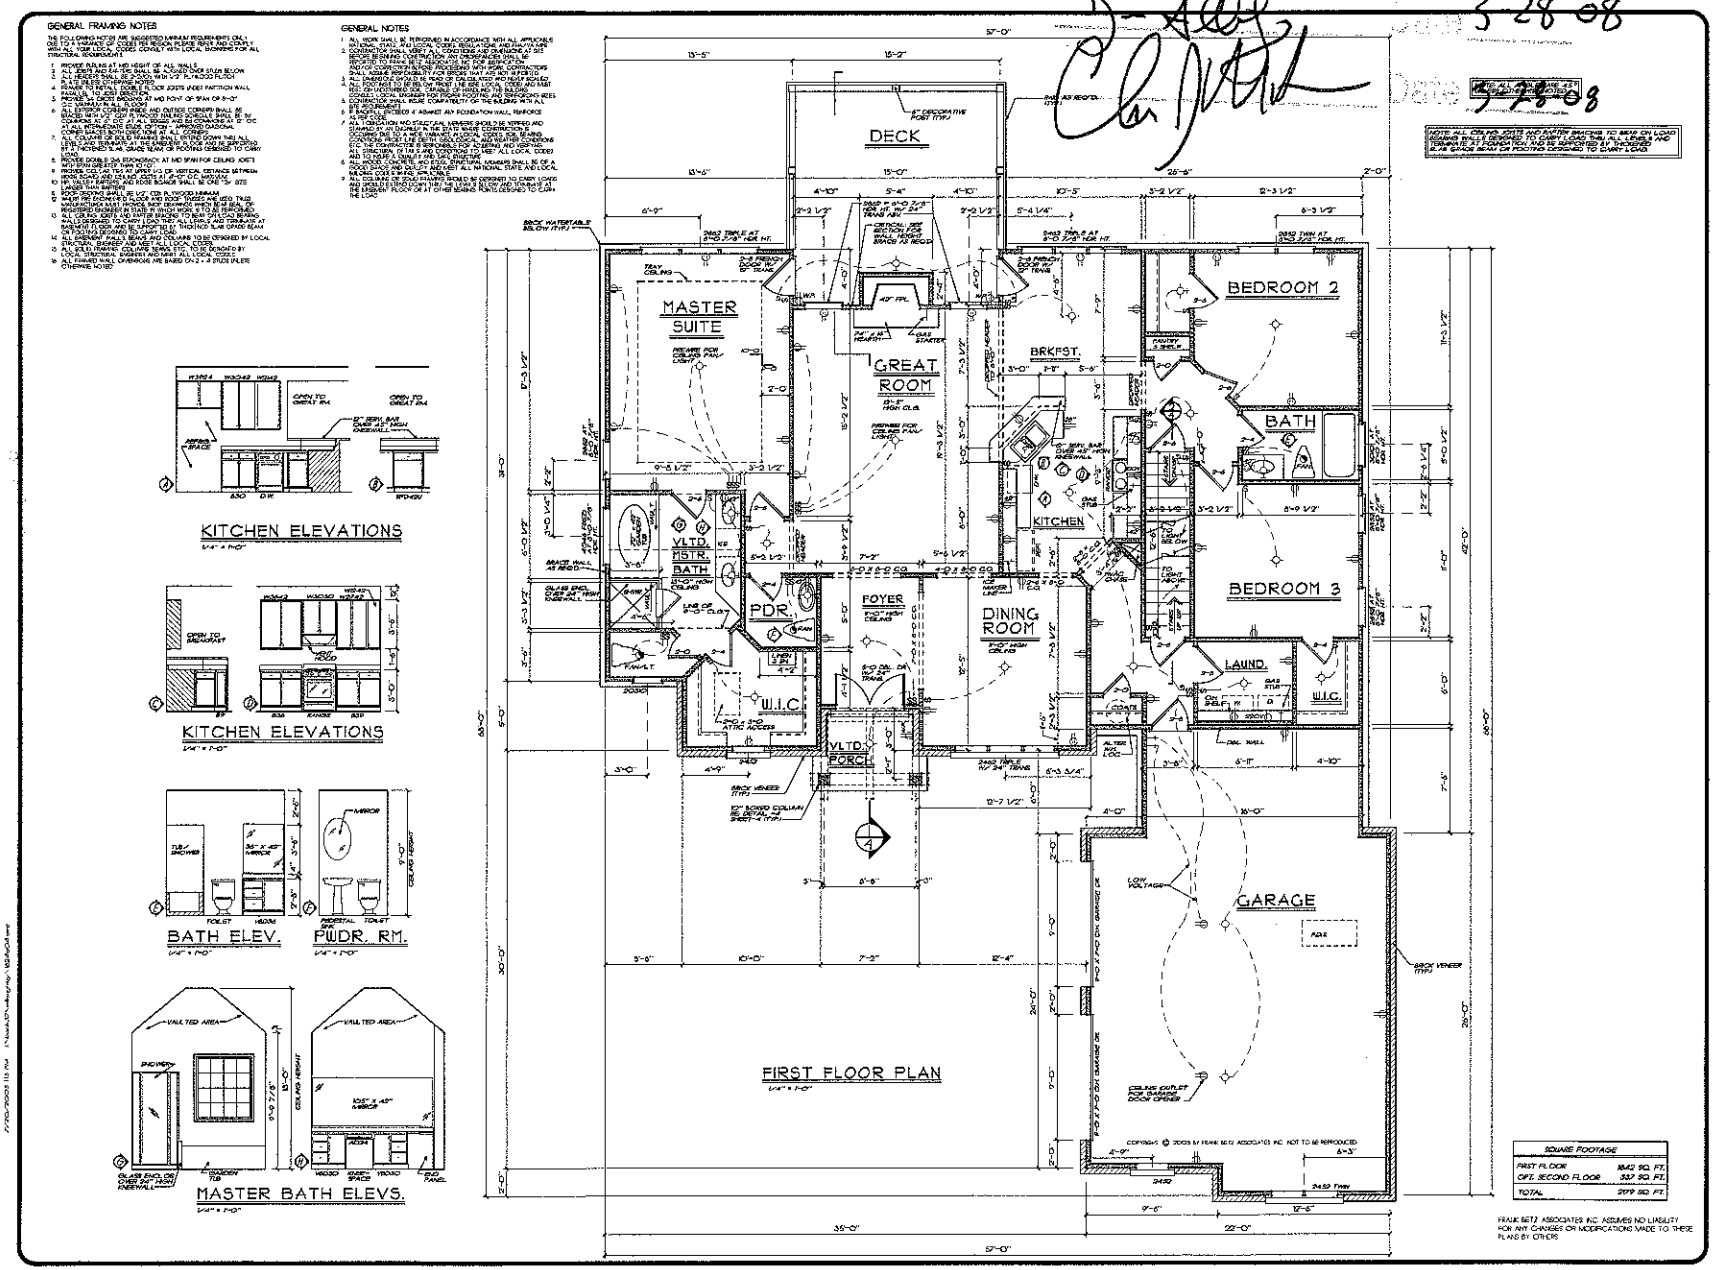


Approved as noted on Plans ONLY!

3-28-08

Date 3-28-08

NOTE: ALL CEILING JOISTS AND RAFTER SPACINGS TO BE BASED ON LOAD BEARING WALLS DESIGNED TO CARRY LOAD SHOWN. ALL LOADS AND TRIBUTARY AREAS TO BE SUPPORTED BY TRUSSES OR ENGINEERED BEAMS AS SHOWN BELOW OR PROVIDED DESIGNED TO CARRY LOADS.

| REVISIONS | DATE | BY |
|---|---|---|
| | | |

Copyright Frank Betz Associates, Inc. All Rights Reserved. The Duplication, Reproduction, Copying, Sale, Rental, Licensing, or any other distribution or use of these drawings, any portion thereof, or any ideas contained herein is strictly prohibited unless expressly authorized in writing by FBA, Inc.

HOMEPLANS
CUSTOMIZED FLOOR PLANNING

FIRST FLOOR PLAN

THE WILLOUGHBY

FBA
FRANK BETZ ASSOCIATES, INC.
2401 LAKE PARK DRIVE/SUITE 250
SMYRNA, GEORGIA 30080
770/431-0888
www.frankbetz.com

BY: GBH CK'D: JGH

DATE: 4-20-05

SHEET: 3

OF: 4