
LINE SCHEDULE

LINE NUMBER	COLOR	FIELD ELEVATION	LENGTH (FT)
1	PINK	SEE PERMIT	90
2	RED	SEE PERMIT	90
3	ORANGE	SEE PERMIT	90
4	BLUE	SEE PERMIT	90
5	PINK	SEE PERMIT	54
6	PINK	SEE PERMIT	53
7	RED	SEE PERMIT	91
8	ORANGE	SEE PERMIT	91
9	BLUE	SEE PERMIT	91
10	PINK	SEE PERMIT	91

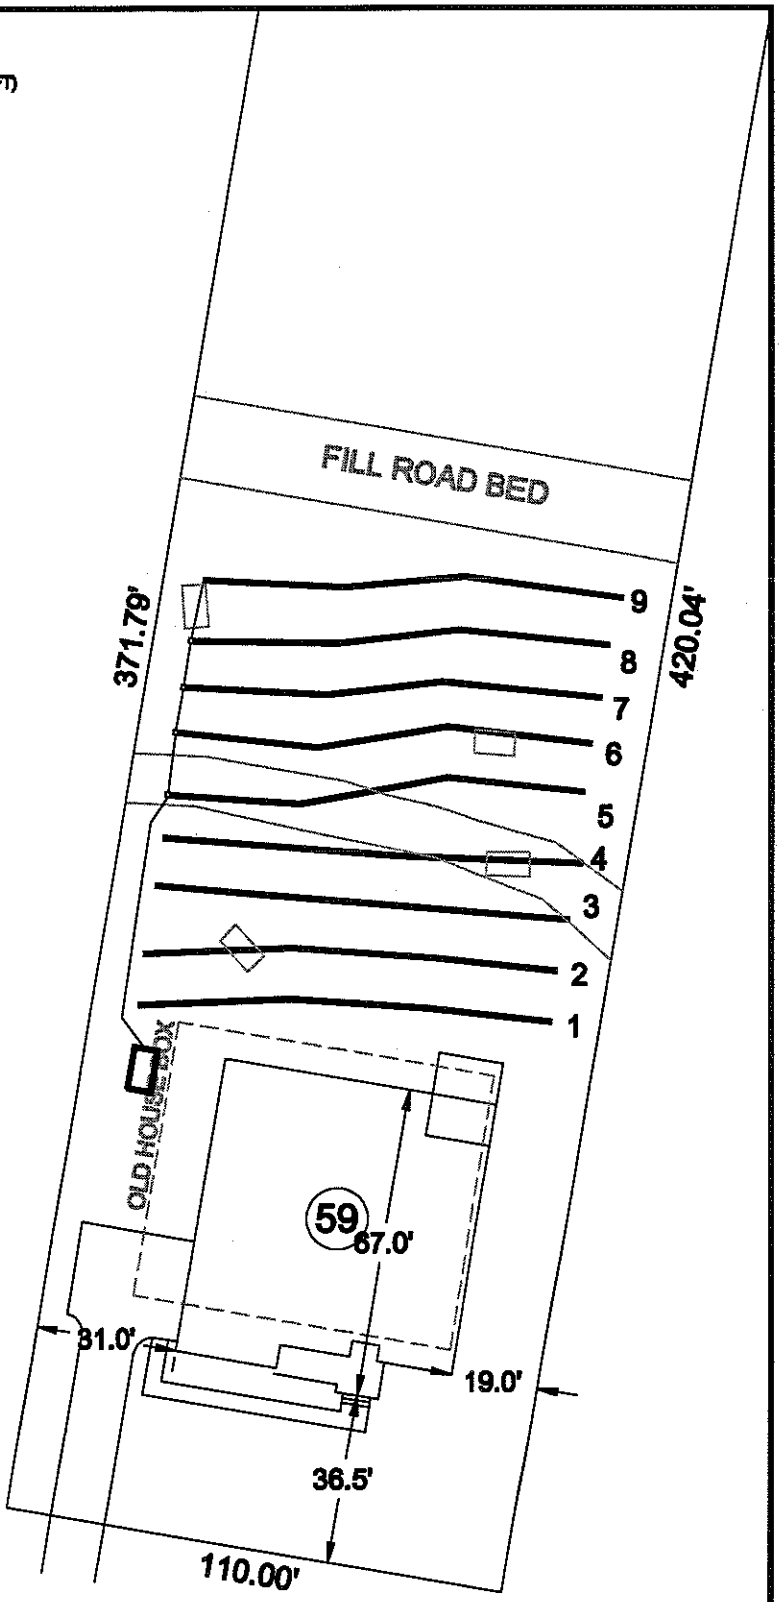

LOT 59 BELLS CROSSING SUBDIVISION

4-BEDROOM INNOVATIVE GRAVITY SYSTEM
SERIAL DISTRIBUTION WITH DROP BOXES
LINES 5 & 7-10 TOTAL 409 LINEAR FEET
EZFLOW OR CHAMBER
LTAR 0.3
25% REDUCTION

4-BEDROOM INNOVATIVE GRAVITY SYSTEM
SERIAL DISTRIBUTION WITH DROP BOXES
LINES 1-4 & 6 TOTAL 403 LINEAR FEET
EZFLOW OR CHAMBER
LTAR 0.3
25% REDUCTION

FOR GENERAL USE NOT A SURVEY
PRELIMINARY NOT FOR CONSTRUCTION





SCALE:
1" = 60 ft.

Bateman Civil Survey Company
Engineers • Surveyors • Planners

MeritageHomes

LOT 59
BELLS CROSSING SUBDIVISION
MOORESVILLE, NC
IREDELL COUNTY

DATE: 02/11/12 DRAWN BY: TMB CHECKED BY: TMB