
LINE SCHEDULE

LINE NUMBER	COLOR	FIELD ELEVATION	LENGTH (FT)
1	RED	1.7	50
2	PINK	2.7	80
3	RED	4.2	89
4	ORANGE	6.4	87
5	BLUE	9.1	80
6	PINK	9.7	82

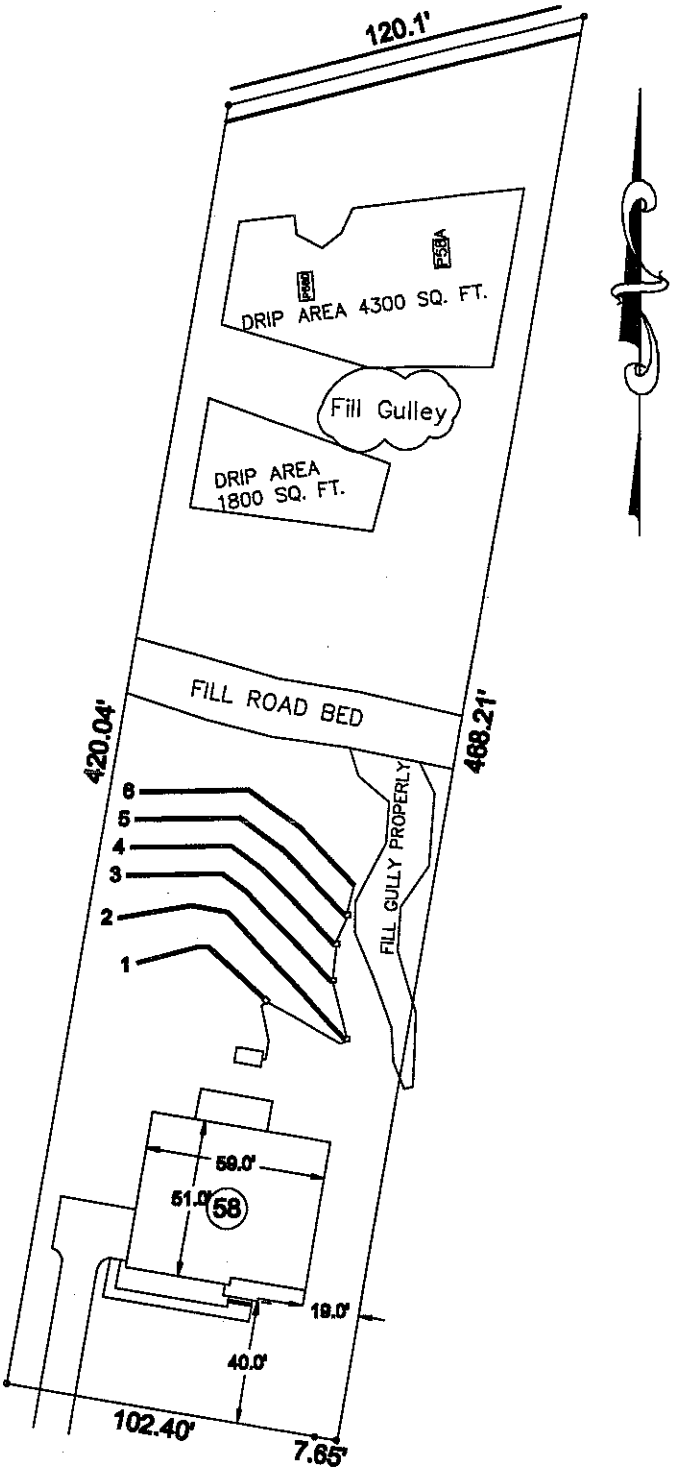

LOT 58 BELLS CROSSING SUBDIVISION

4-BEDROOM INNOVATIVE GRAVITY SYSTEM
SERIAL DISTRIBUTION WITH DROP BOXES
LINES 1-6 TOTAL 468 LINEAR FEET
EZFLOW OR CHAMBER
LTAR 0.275
25% REDUCTION

4-BEDROOM SUBSURFACE DRIP REPAIR
LTAR 0.1

FOR GENERAL USE NOT A SURVEY
PRELIMINARY NOT FOR CONSTRUCTION

0 30 60

SCALE:
1" = 60 ft.

Bateman Civil Survey Company
Engineers • Surveyors • Planners

MeritageHomes

LOT 58
BELLS CROSSING SUBDIVISION
MOORESVILLE, NC
IREDELL COUNTY

DATE: 06/12/13 DRAWN BY: TMB CHECKED BY: TMB