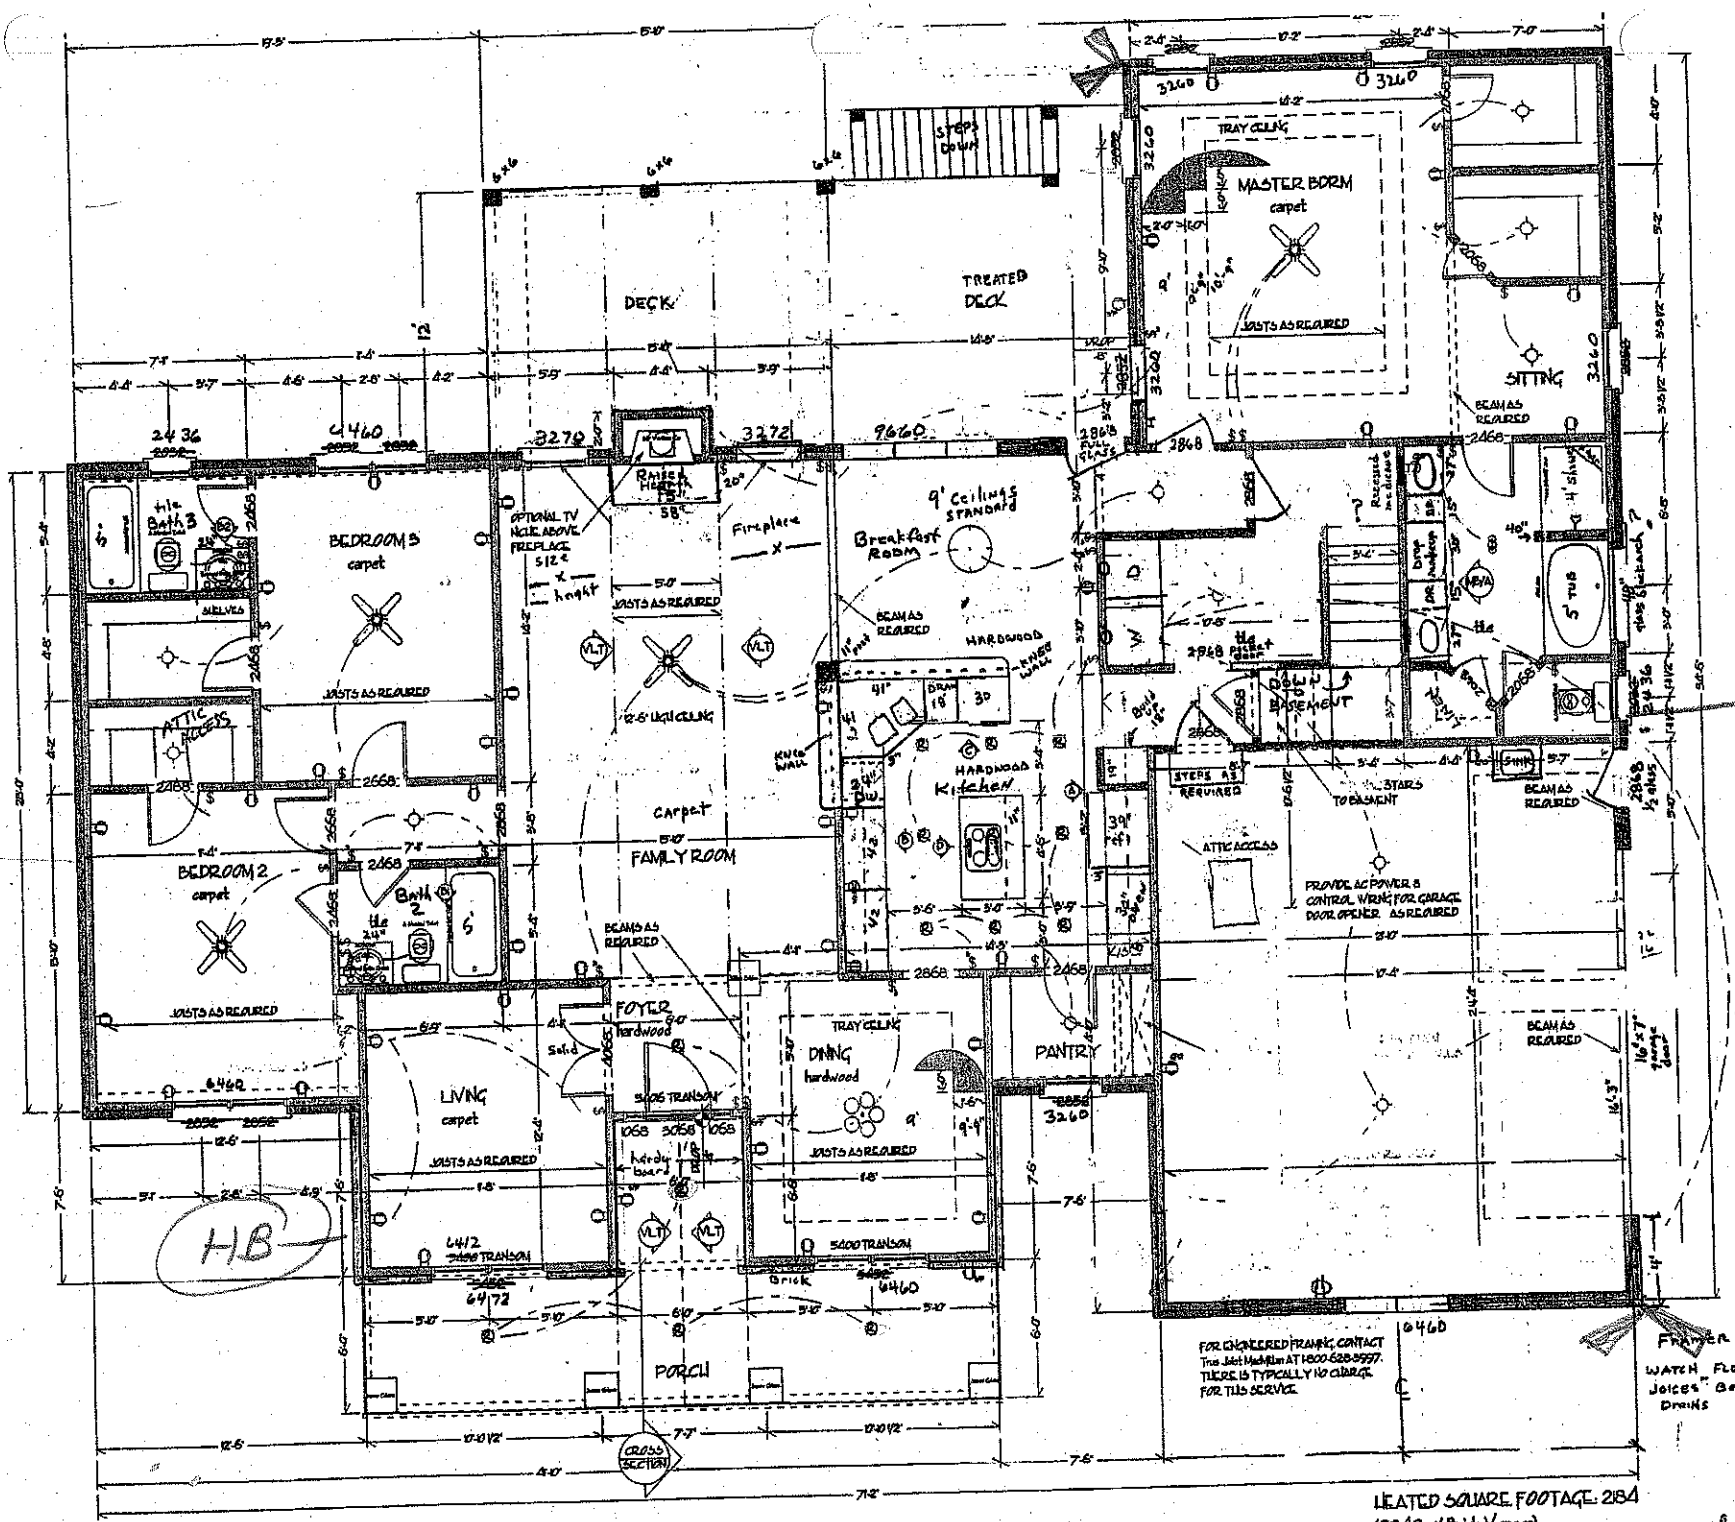


FLOOR PLAN

HEATED SQUARE FOOTAGE: 2184
(2240 w/ Brick Veneer)
BONUS ROOM: 379

HC 25 EASTER

8 A

0119

09/24/2004 Copyright, Atlanta Plan Source, Inc.