
DWIGHT & SYLVIA CLONTZ
1293/472
(FARMLAND PRESERVATION
DISTRICT 31-5)

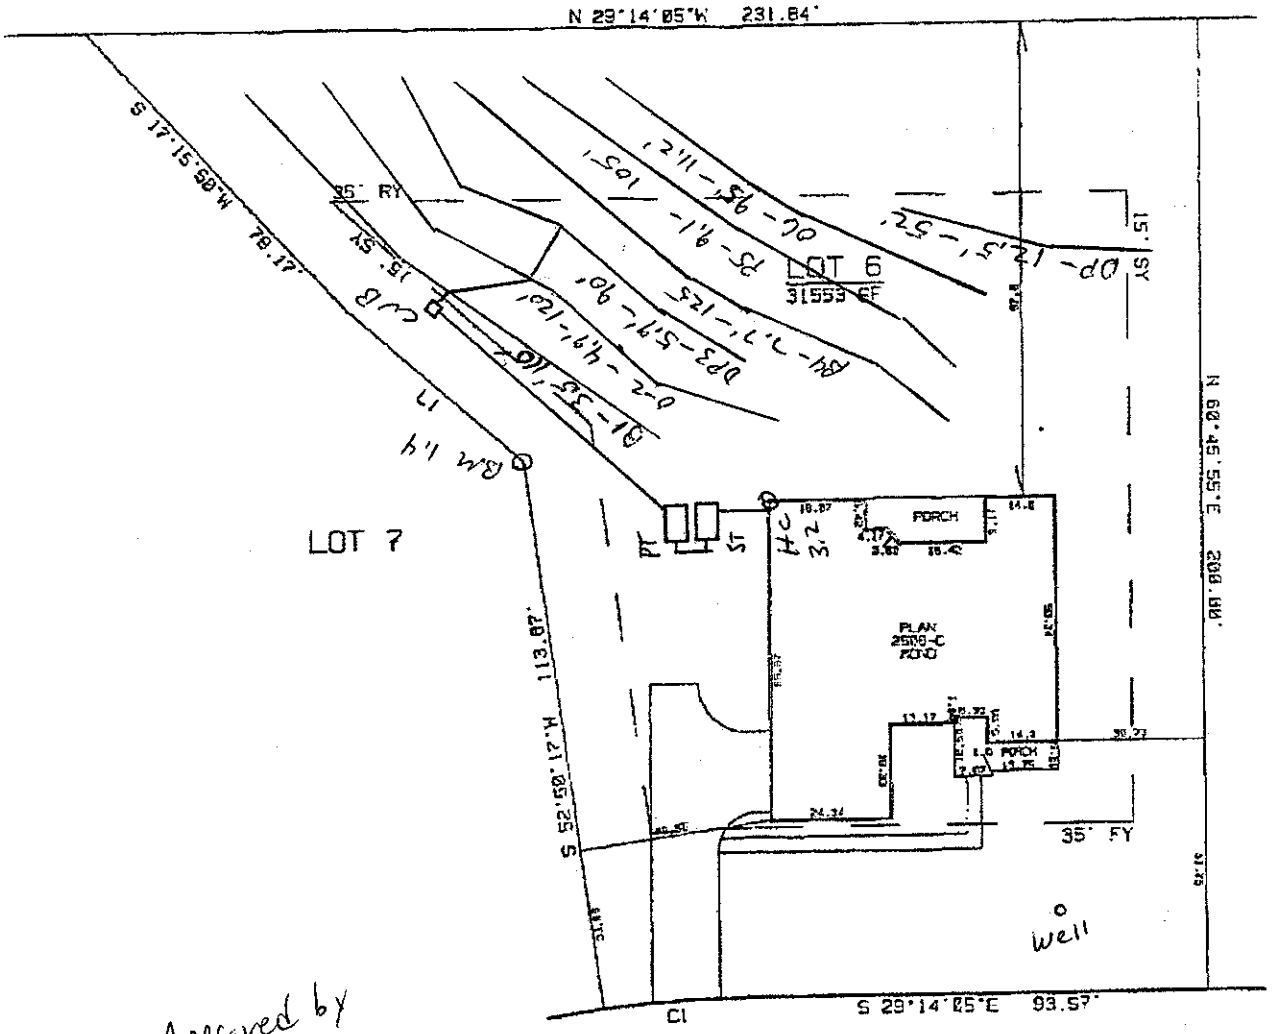

Approved by
ICHD
ALP
1-7-14

NESTING QUAIL LANE

45' PUBLIC R/W

LINE	BEARING	DISTANCE
L 1	S 11°37'41"W	48.46'

CURVE	DELTA ANGLE	RADIUS	ARC	TANGENT	CHORD	CHORD BEARING
C 1	7°03'25"	252.50'	31.10'	15.57'	31.08'	S 32°45'46"E

ADAMS HOMES

PLOT PLAN

OF

136 NESTING QUAIL LANE
LOT 6 OF HIGHLAND RIDGE
FALLSTOWN TOWNSHIP, IREDELL COUNTY, N.C.

SCALE - 1" = 40'

0 20 40 60 80

MAP RECORDED IN BOOK 53
AT PAGE 28

ADGEO#11
DATE: 10/28/13
DSK AD#25 HLR6
DRAWN BY ASW/CLJ