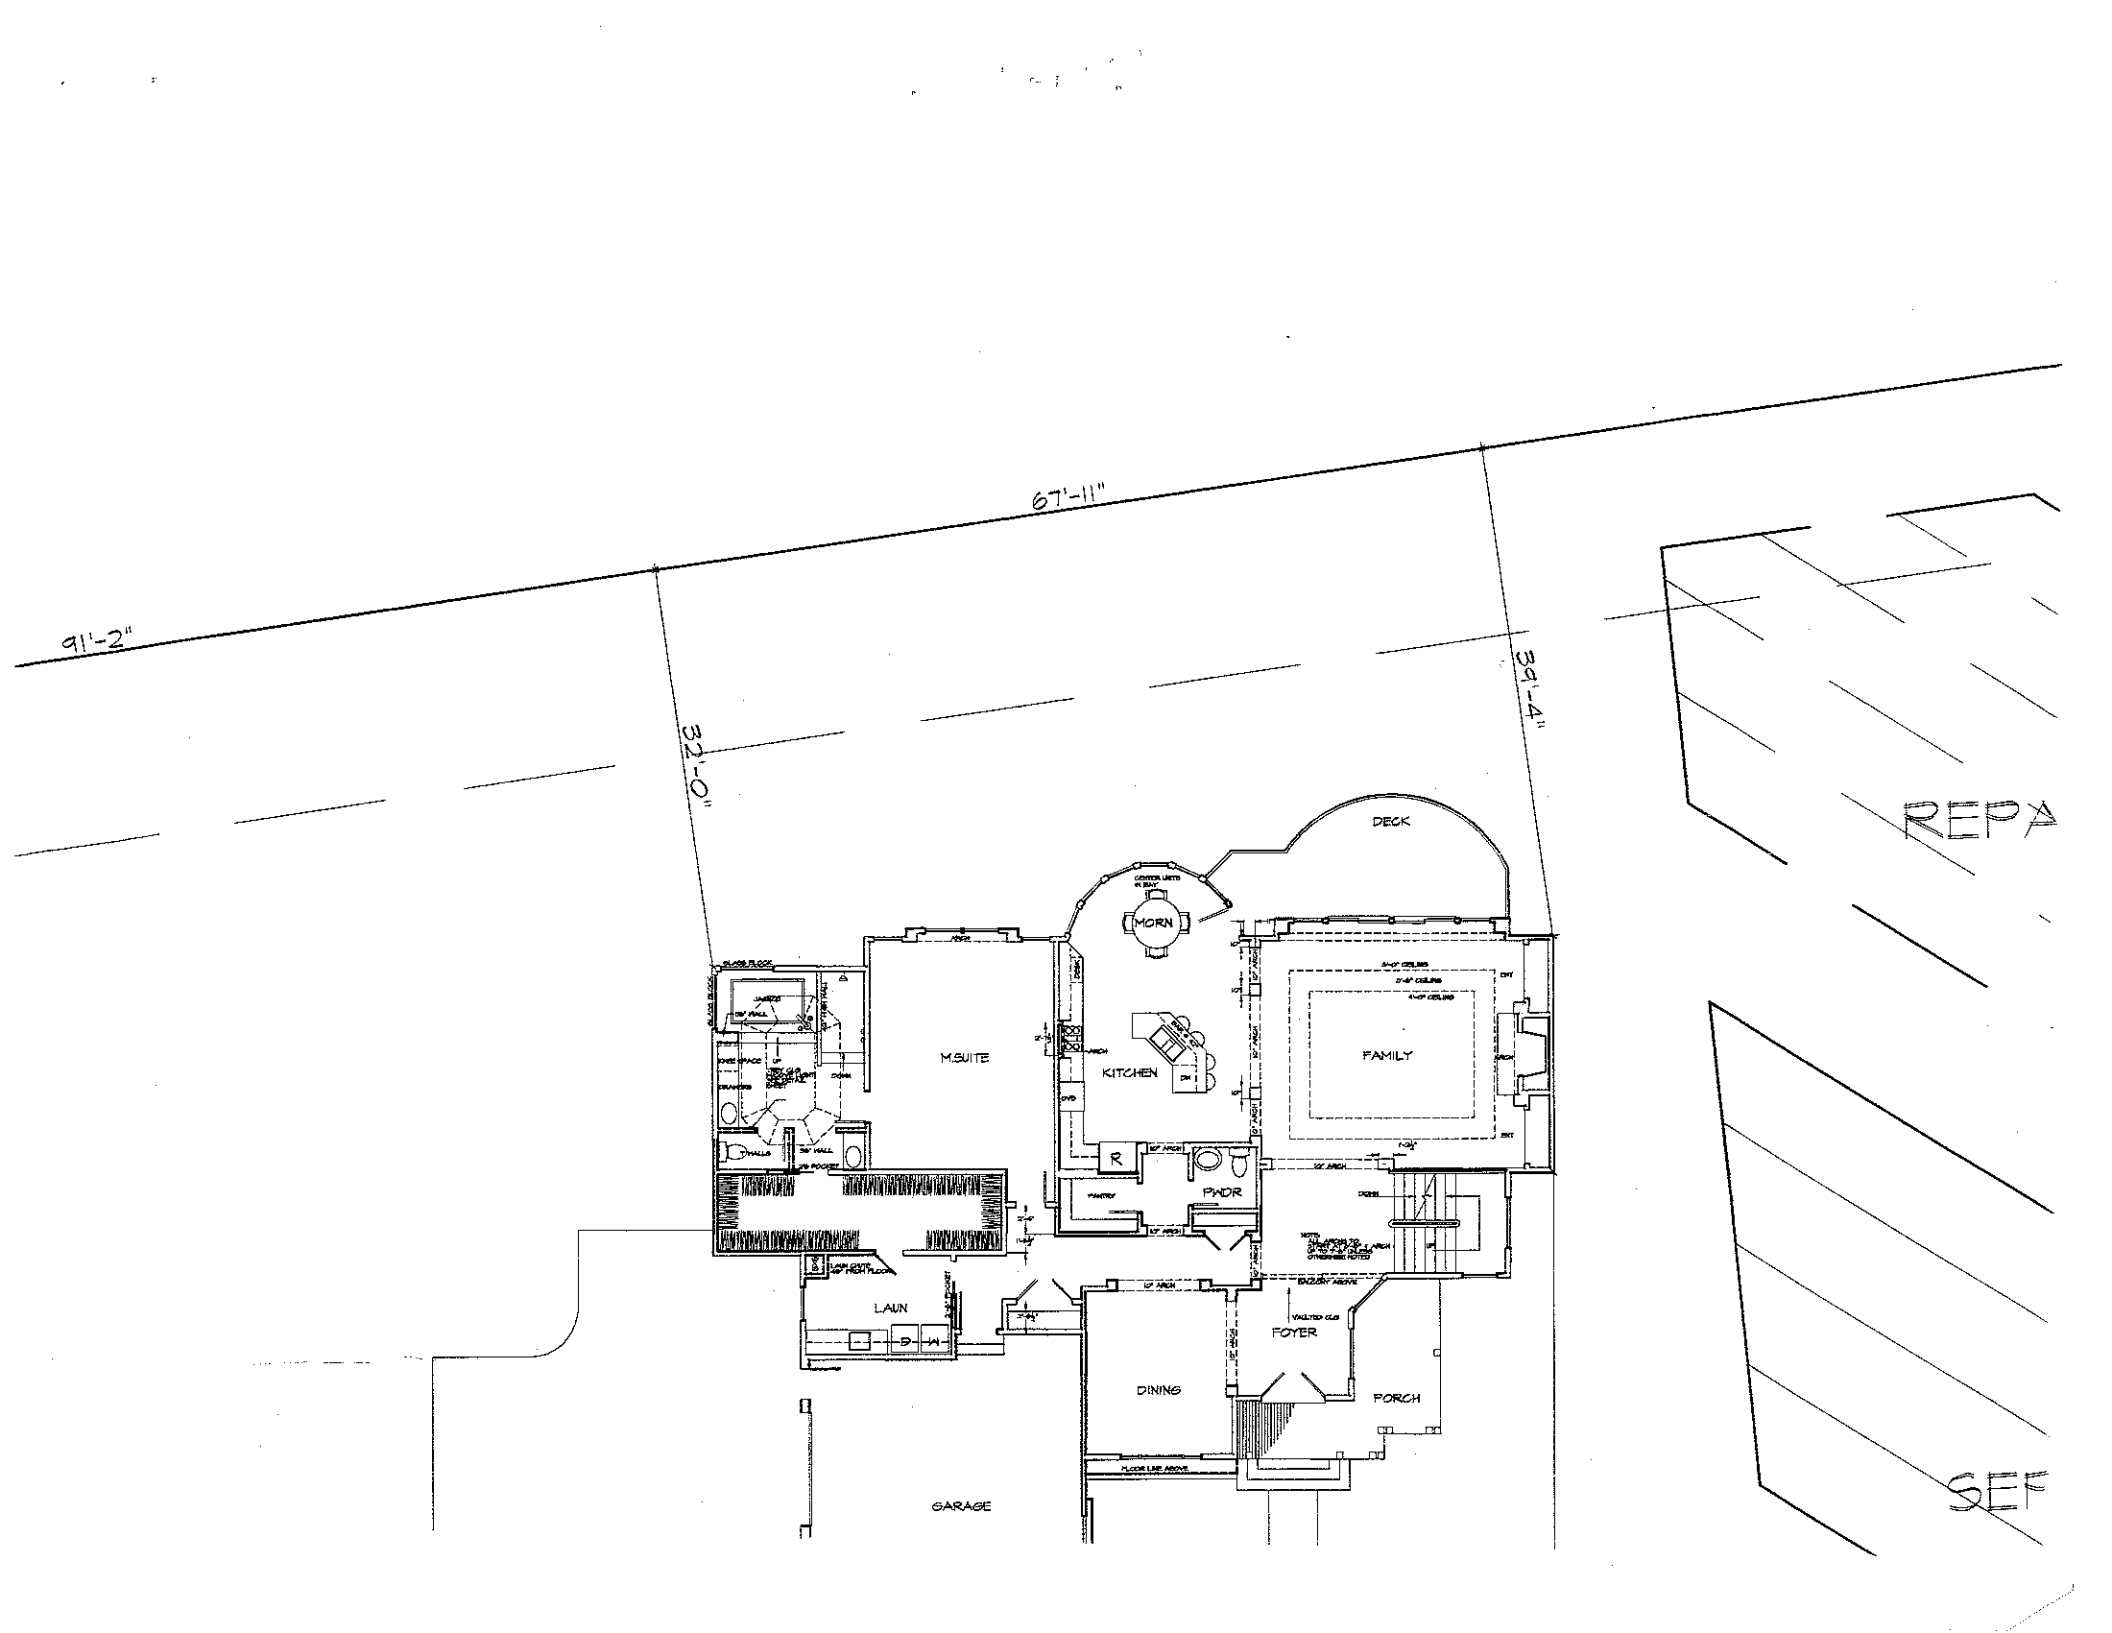
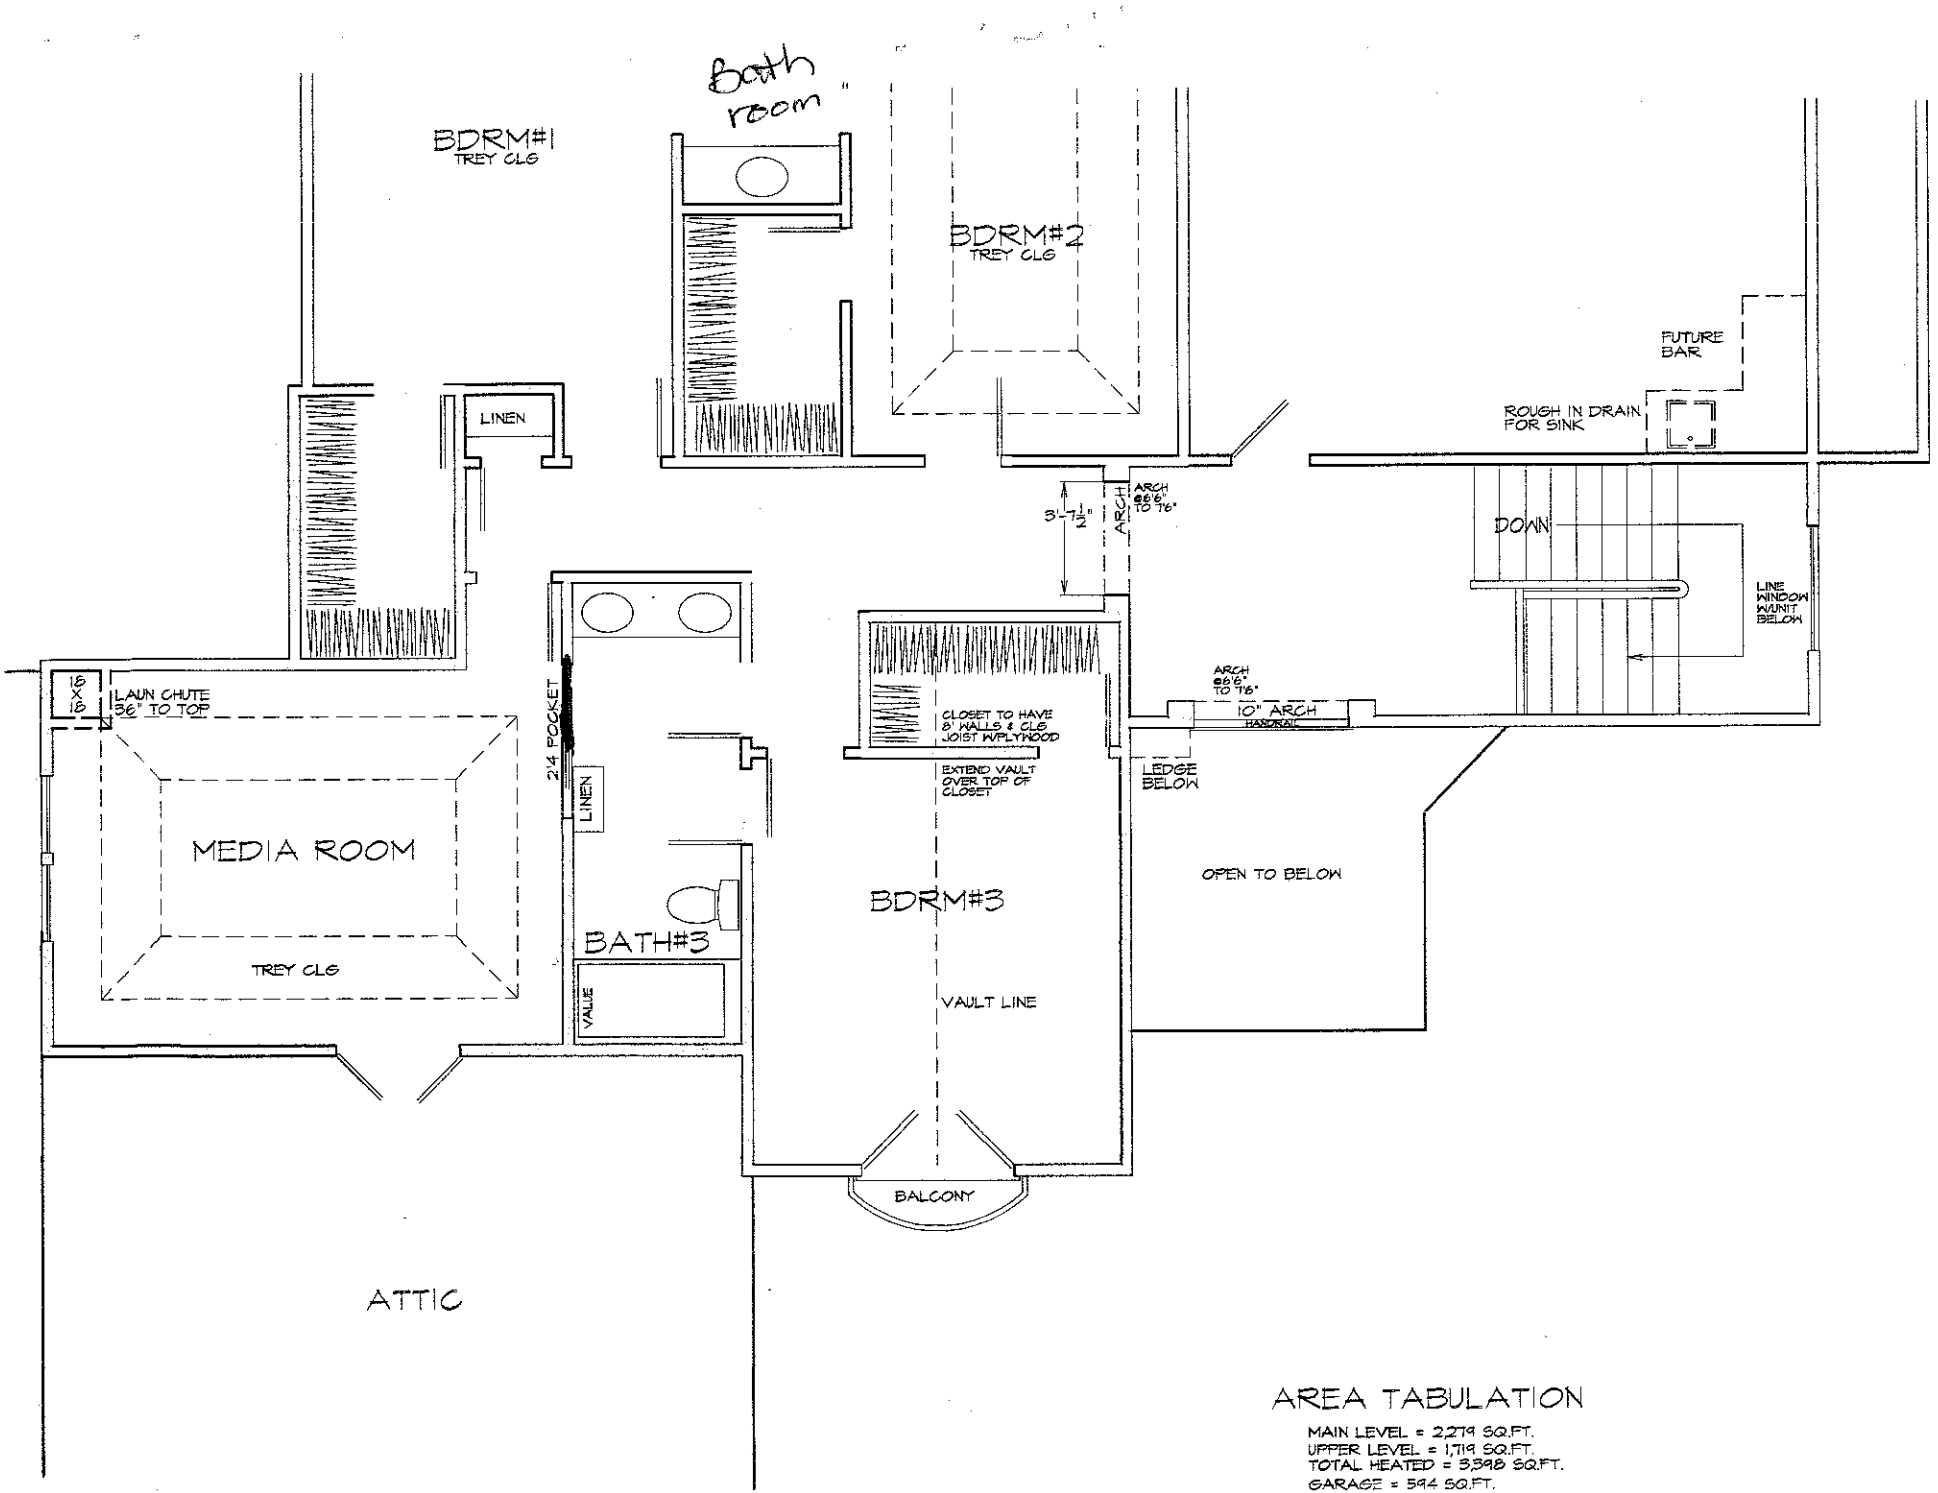

67'-11"
91'-2"
32'-0"
39'-4"
DECK
MORN
M.SUITE
KITCHEN
FAMILY
R
PWDR
LAUN
FOYER
DINING
PORCH
GARAGE
REPA
SEF




## AREA TABULATION

MAIN LEVEL = 2,279 SQ.FT.
UPPER LEVEL = 1,719 SQ.FT.
TOTAL HEATED = 3,998 SQ.FT.
GARAGE = 594 SQ.FT.