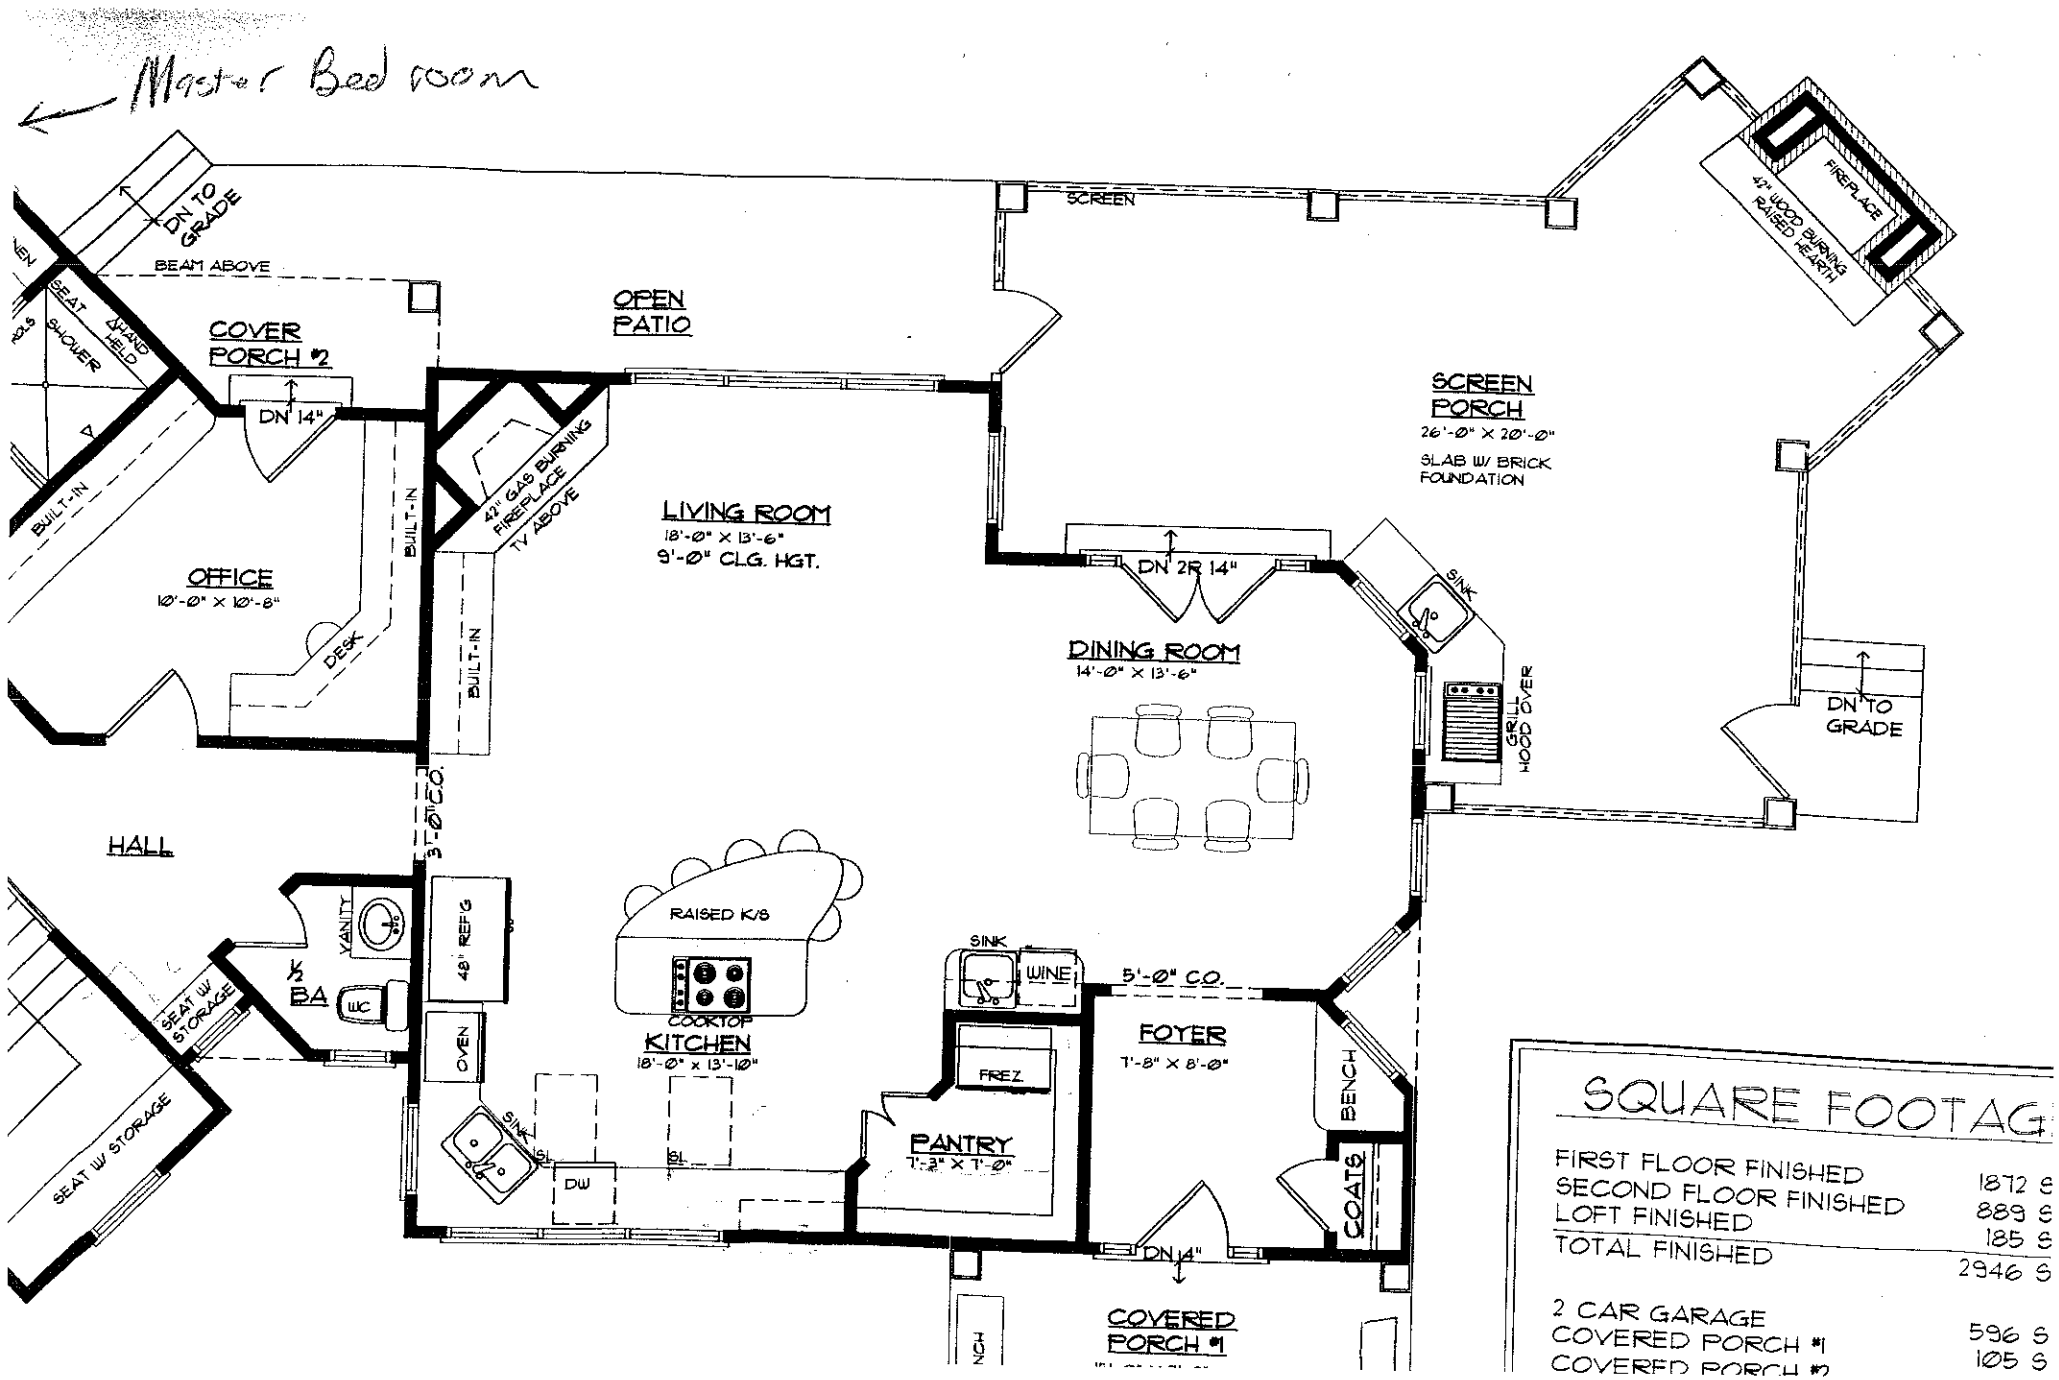
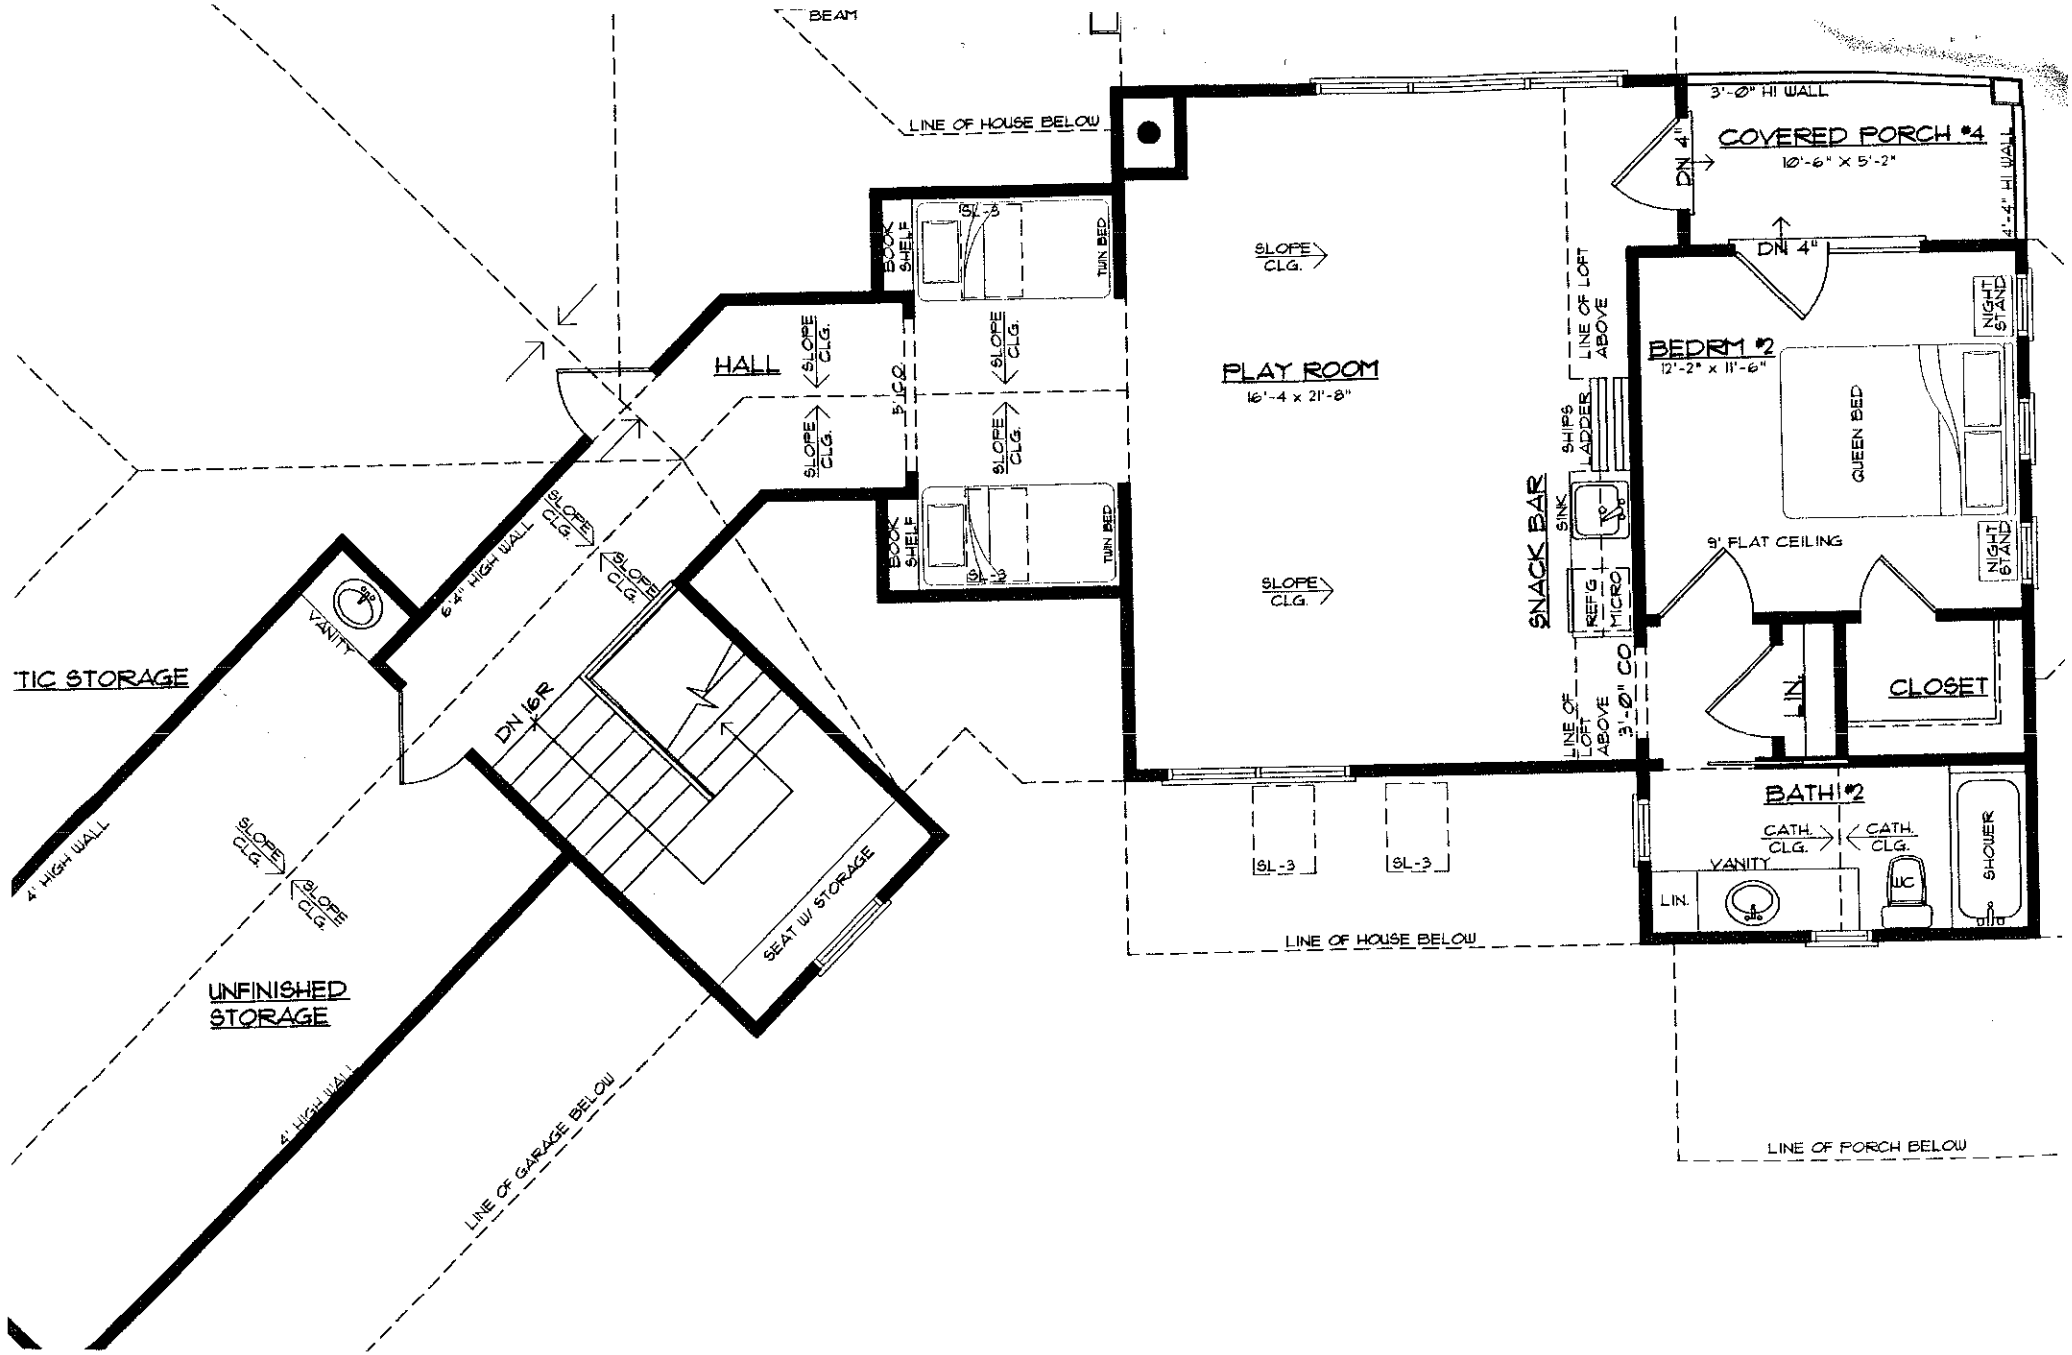


SQUARE FOOTAG

FIRST FLOOR FINISHED	1872 S
SECOND FLOOR FINISHED	889 S
LOFT FINISHED	185 S
TOTAL FINISHED	2946 S
2 CAR GARAGE	
COVERED PORCH #1	596 S
COVERED PORCH #2	105 S


BEAM
LINE OF HOUSE BELOW
3'-0" HI WALL
COVERED PORCH #4
10'-6" X 5'-2"
DN 4"
4'-4" HI WALL
DN 4"
HALL
SLOPE CLG.
5' SQ.
BOOK SHELF
SL-3
TWIN BED
PLAY ROOM
16'-4 x 21'-8"
LINE OF LOFT ABOVE
9 HIPS LADDER
SNACK BAR
SINK
REF'G
MICRO
3'-0" CO
LINE OF LOFT ABOVE
BEDRM #2
12'-2" x 11'-6"
QUEEN BED
NIGHT STAND
9' FLAT CEILING
CLOSET
BATH #2
CATH. CLG.
VANITY
LIN.
WC
SHOWER
LINE OF HOUSE BELOW
LINE OF PORCH BELOW
TIC STORAGE
VANITY
6'4" HIGH WALL
DN 16R
4' HIGH WALL
SEAT W/ STORAGE
UNFINISHED STORAGE
4' HIGH WALL
LINE OF GARAGE BELOW