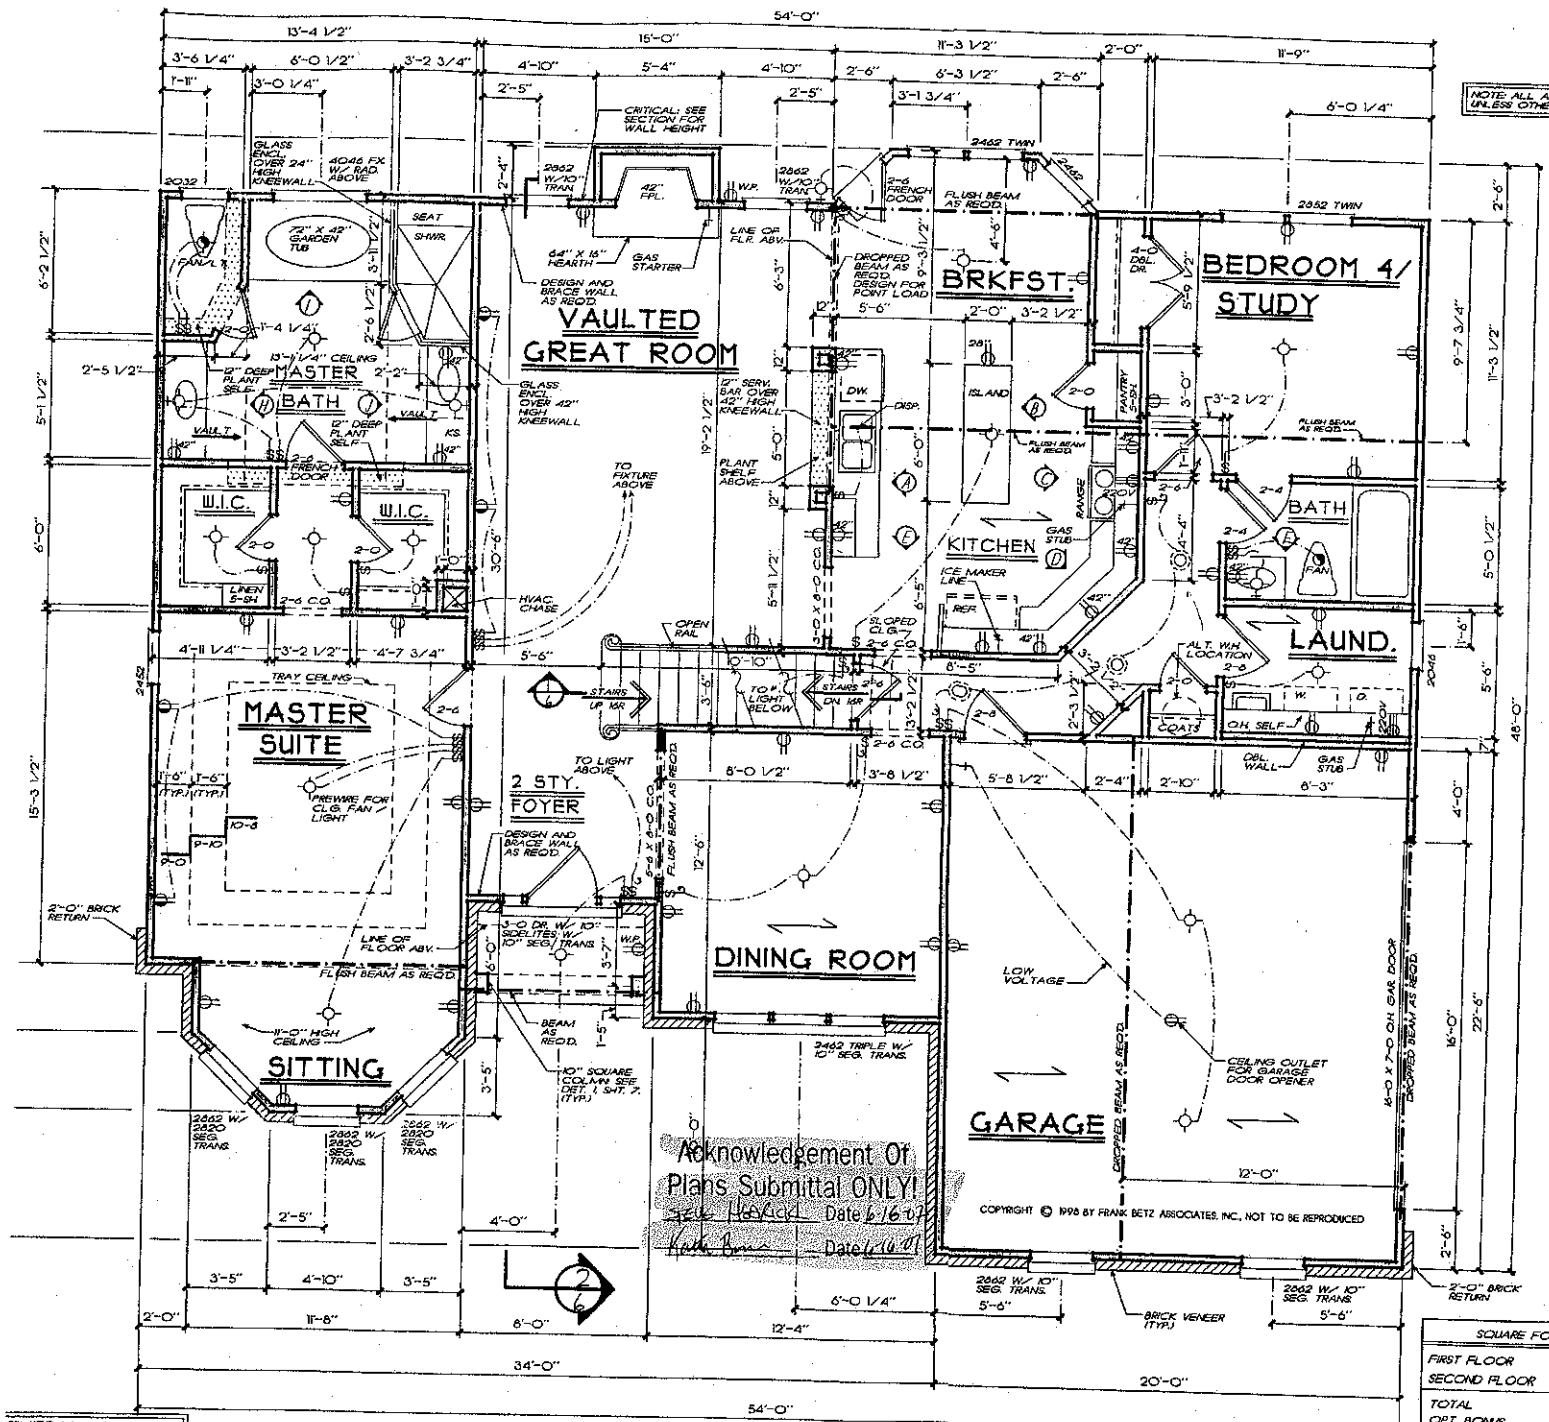


SQUARE FOOTAGE	
FIRST FLOOR	1688 SQ. FT.
SECOND FLOOR	558 SQ. FT.
TOTAL	2246 SQ. FT.
OPT. BONUS	269 SQ. FT.
TOTAL	2515 SQ. FT.

ENERAL NOTES & MING NOTES, ET 6.

FRANK BETZ ASSOCIATES, INC. ASSUMES NO LIABILITY FOR ANY CHANGES OR MODIFICATIONS MADE TO THESE PLANS BY OTHERS.

FIRST FLOOR PLAN

1/4" = 1'-0"