
Acknowledgement Of
Plans Submittal ONLY!
Date 3/7/06
Date 3-7-06

NOTE: FOR GENERAL NOTES & GENERAL FRAMING NOTES, REFER TO SHEET 2.

REVERSE PLAN - GARAGE RIGHT

MOVE FIREPLACE
* SILL HEIGHTH 17" OFF FLOOR
10' CEILINGS

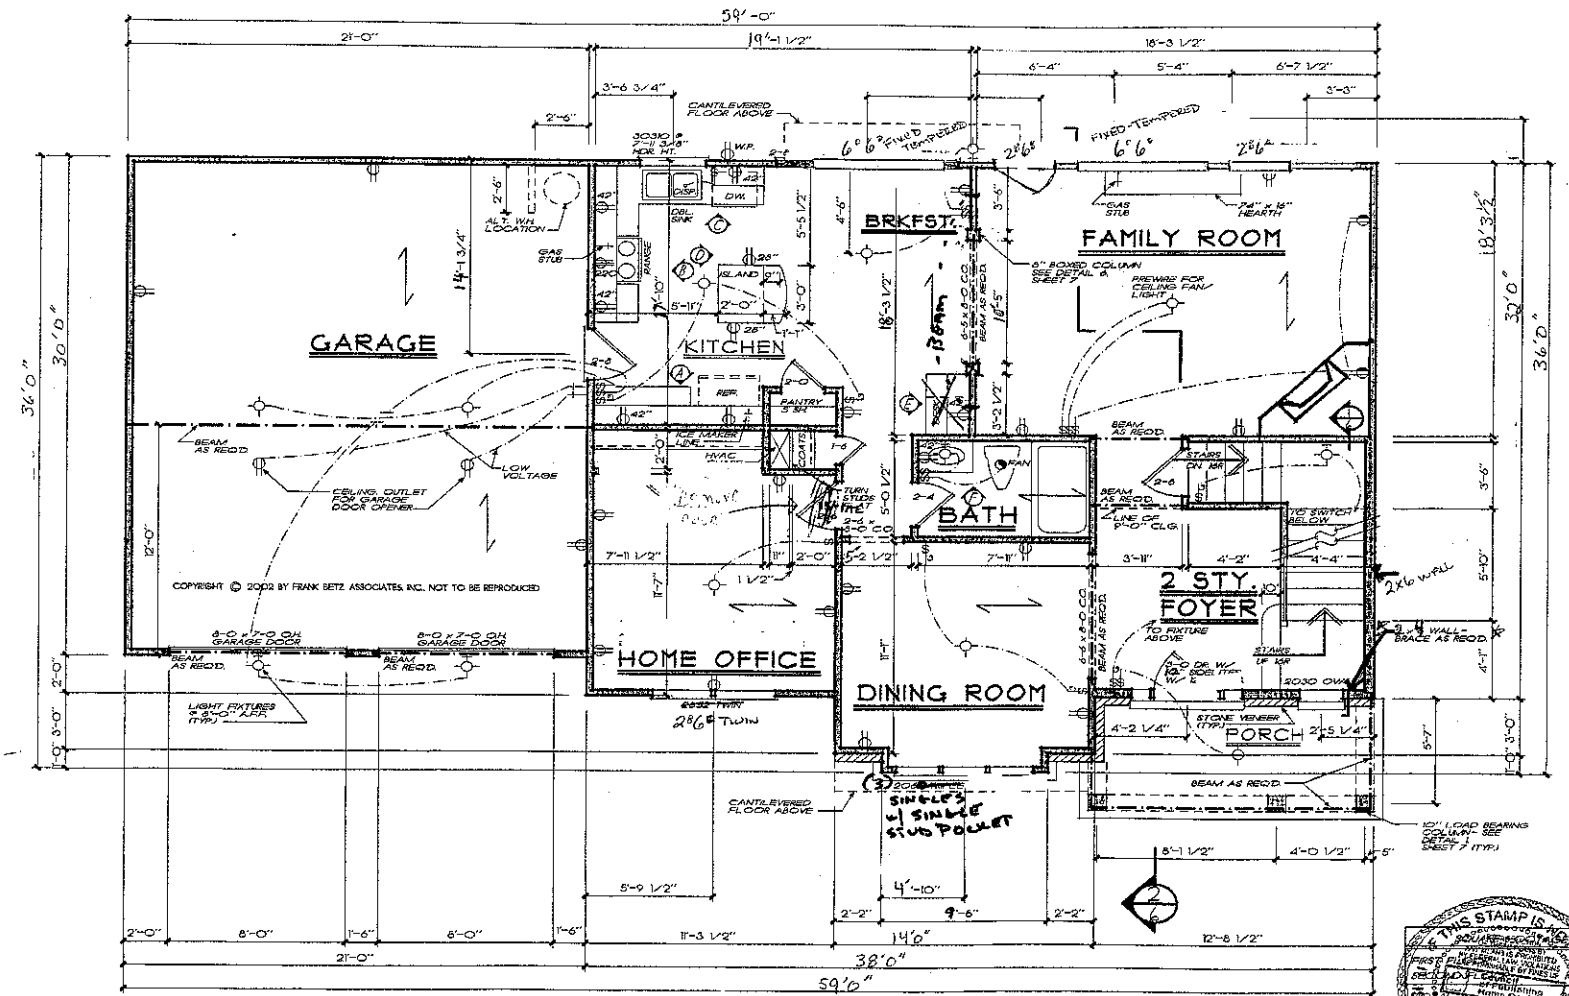

FRANK BETZ ASSOCIATES, INC. ASSUMES NO LIABILITY FOR ANY CHANGES OR MODIFICATIONS MADE TO THESE PLANS BY OTHERS.

FIRST FLOOR PLAN
1/4" = 1'-0"

THIS STAMP IS NOT A LEGAL SET OF PLANS

FIRST FLOOR	1,000 SQ. FT.
SECOND FLOOR	0 SQ. FT.
TOTAL HEATED	1,000 SQ. FT.
GARAGE	0 SQ. FT.
PORCHES	0 SQ. FT.
TOTAL UNDER ROOF	1,000 SQ. FT.

FIRST FLOOR PLAN
THE LESHAYE

FBA
FRANK BETZ ASSOCIATES, INC.
2401 LAKE PARK DRIVE, SUITE 250
SMYRNA, GEORGIA 30080
770/431-0885
www.frankbetz.com

BY JMG CK KKW
DATE 6/29/02

SHEET 4 OF 7

TIME:0207 AM DATE:8-29-2002 PATH:NAME X:\BOB207\LESHAYE\2342HDC3


Acknowledgement Of
Plans Submittal ONLY!
Date 3/7/06

Date
Date
Acknowledgement Of
Plans Submittal ONLY!

Date 3-7-06

NOTE: ALL CEILING JOISTS AND RAFTER BRACING TO BEAR ON LOAD BEARING WALLS DESIGNED TO CARRY LOAD TYP. ALL PLIES IS AND TERMINATE AT FOUNDATION AND BE SUPPORTED BY INTERIOR OR ABGRADE BEAM OR FOOTING DESIGNED TO CARRY LOAD

9' CEILINGS

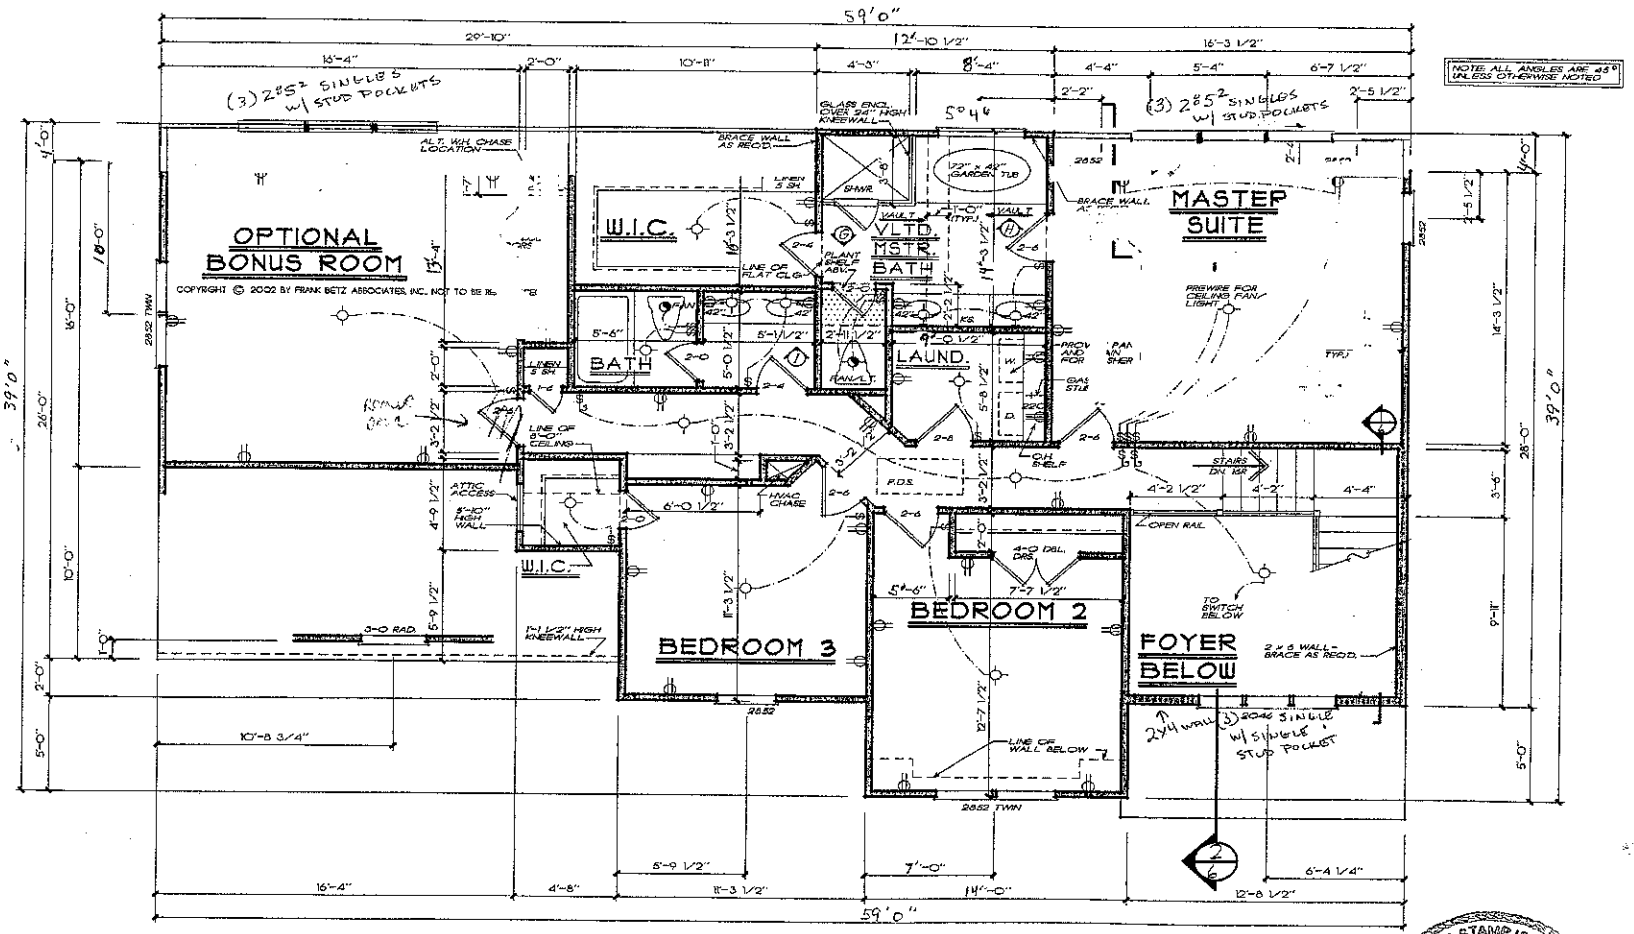

SECOND FLOOR PLAN

1/4" = 1'-0"

IF THIS STAMP IS NOT RED IT IS AN ILLEGAL SET OF PLANS

REPRODUCTION OF THESE PLANS BY ANY MEANS WHATSOEVER WITHOUT THE EXPRESS WRITTEN PERMISSION OF THE DESIGNER ARE FORBIDDEN AND ANYONE VIOLATING THIS RESTRICTION WILL BE PROSECUTED TO THE FULLEST EXTENT OF THE LAW

Council of Publishing Home Designers

TO $10,000 PER OFFENSE. CALL THE DESIGNER TO OBTAIN LEGAL COPIES OF THESE PLANS.

FRANK BETZ ASSOCIATES, INC. ASSUMES NO LIABILITY FOR ANY CHANGES OR MODIFICATIONS MADE TO THESE PLANS BY OTHERS.

COPYRIGHT © 2002 BY FRANK BETZ ASSOCIATES, INC., NOT TO BE REPRODUCED OR USED IN ANY MANNER WHATSOEVER WITHOUT THE EXPRESS WRITTEN PERMISSION OF FRANK BETZ ASSOCIATES, INC. ALL RIGHTS RESERVED. THE DUPLICATION OF ANY CHARACTER, DESIGN, DRAWING OR PLAN CONTAINED HEREIN BY ANY MEANS WHATSOEVER IS A VIOLATION OF COPYRIGHT LAW AND WILL BE PROSECUTED TO THE FULLEST EXTENT OF THE LAW.

DATE	REV	DATE	APP

HOMEPLANS

SECOND FLOOR PLAN

THE LESHAYE

FBA
FRANK BETZ ASSOCIATES, INC.
2405 LAKE PARK DRIVE, SUITE 250
SMYRNA, GEORGIA 30080
770/431-0695
www.frankbetz.com

BY JAG CK KKW

DATE 6/29/02

SHEET 5 OF 7

THE\C28 AM DATE: 8-29-2002 PATHNAME: X:\BOOK2\LESHAYE\3342A05.DGS