
Acknowledgement Of
Plans Submittal ONLY!

Date 12/23/04

Date

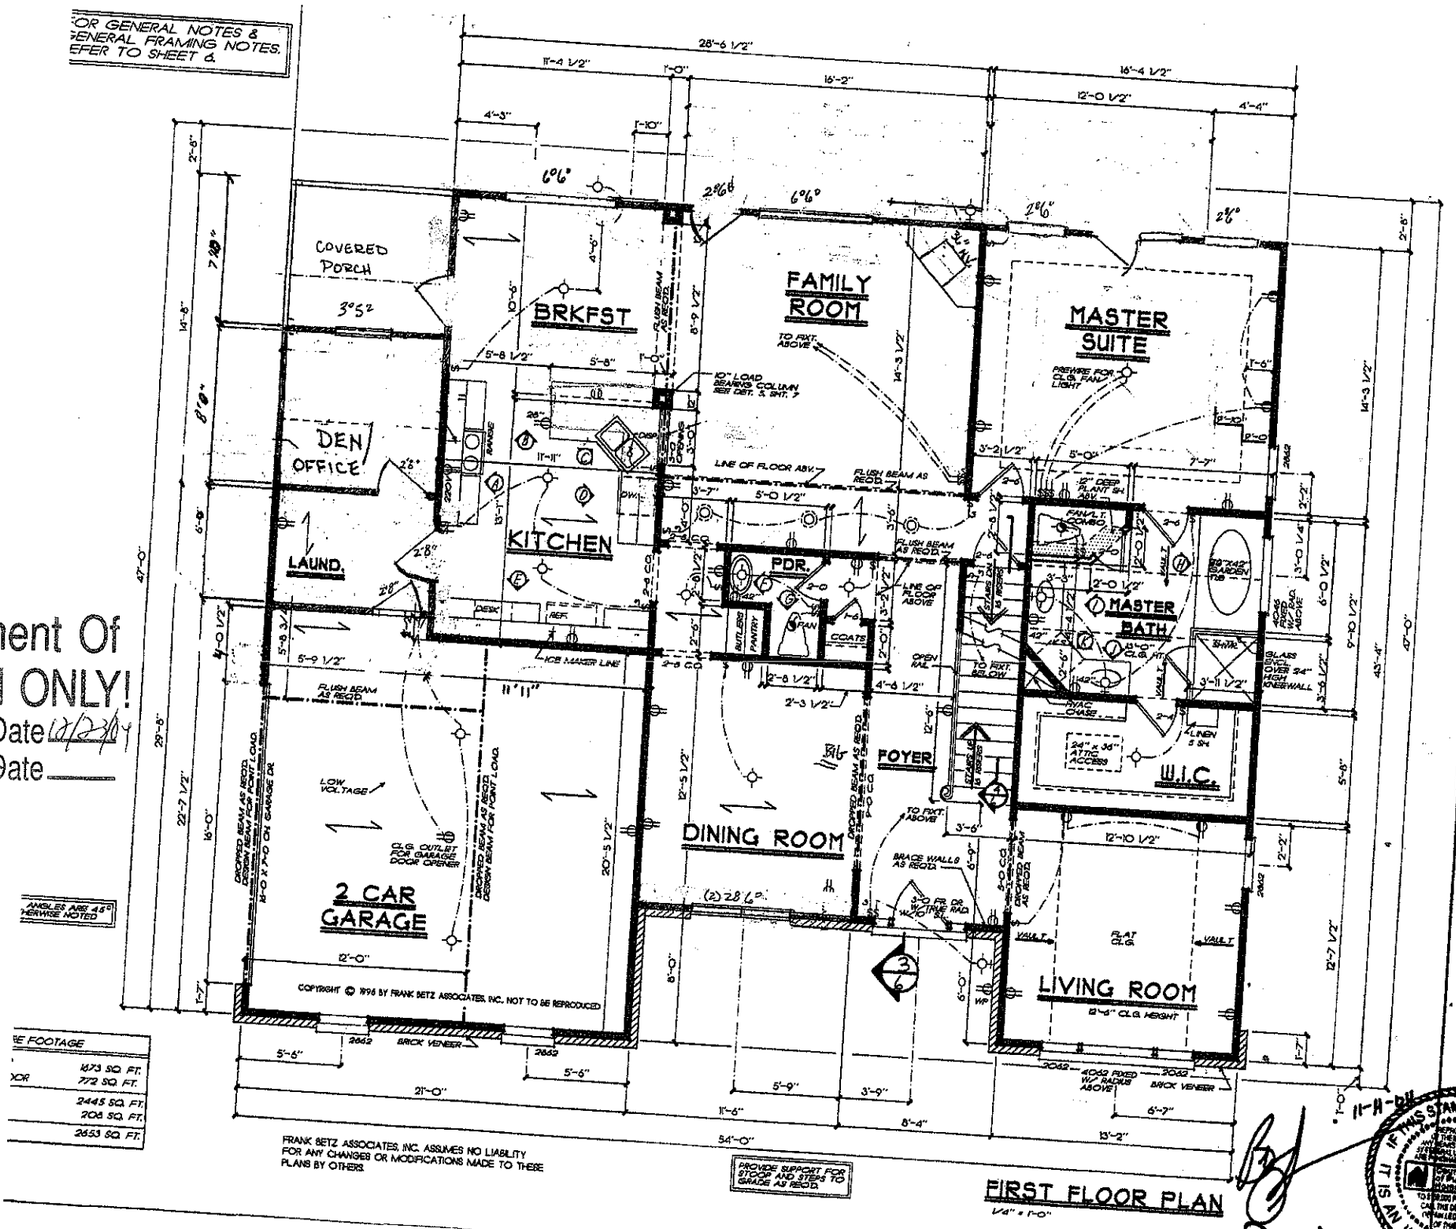

HOMEPLANS

FIRST FLOOR PLAN


THE ABINGTON

FBA

FRANK SETZ ASSOCIATES, INC.

IF THIS STAMP IS NOT IN RED IT IS AN ILLEGAL SET

11/4/04

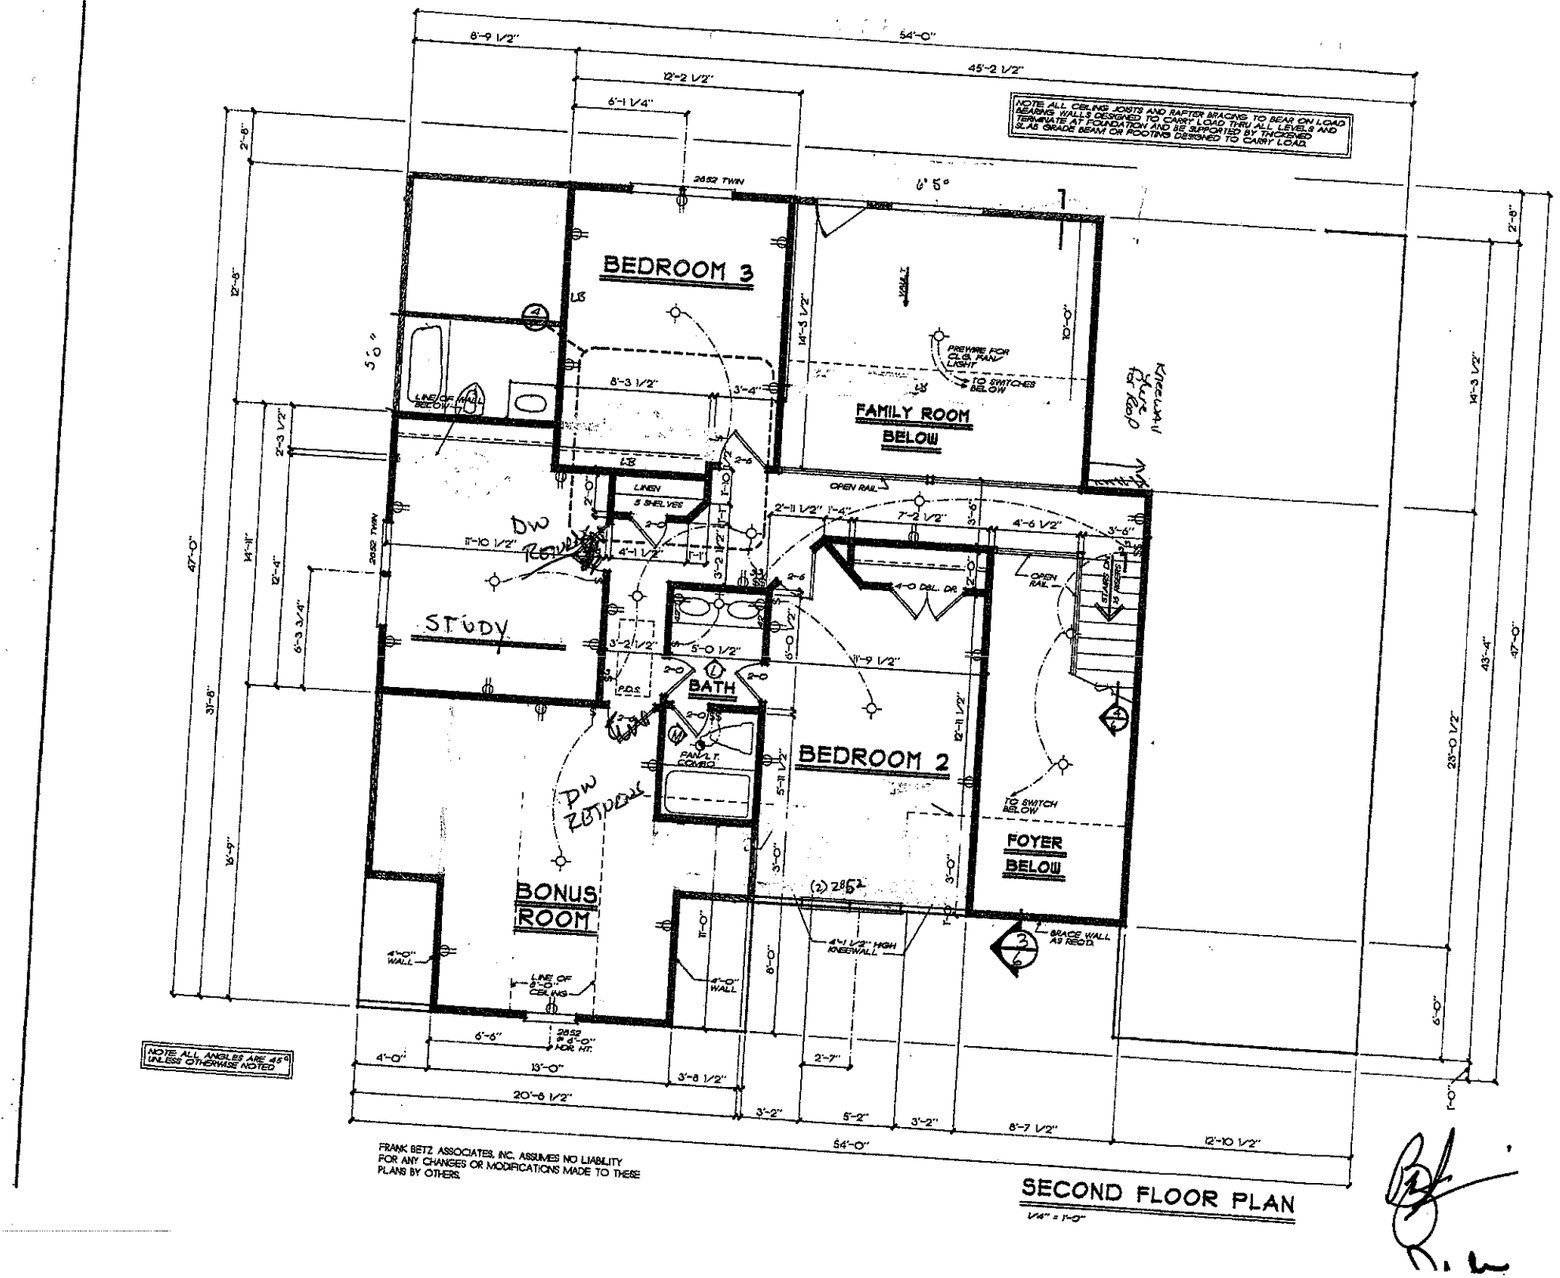

SECOND FLOOR PLAN

1/4" = 1'-0"

Acknowledgement Of Plans Submittal ONLY!

Date 12/25/01

Date