
1/11/06

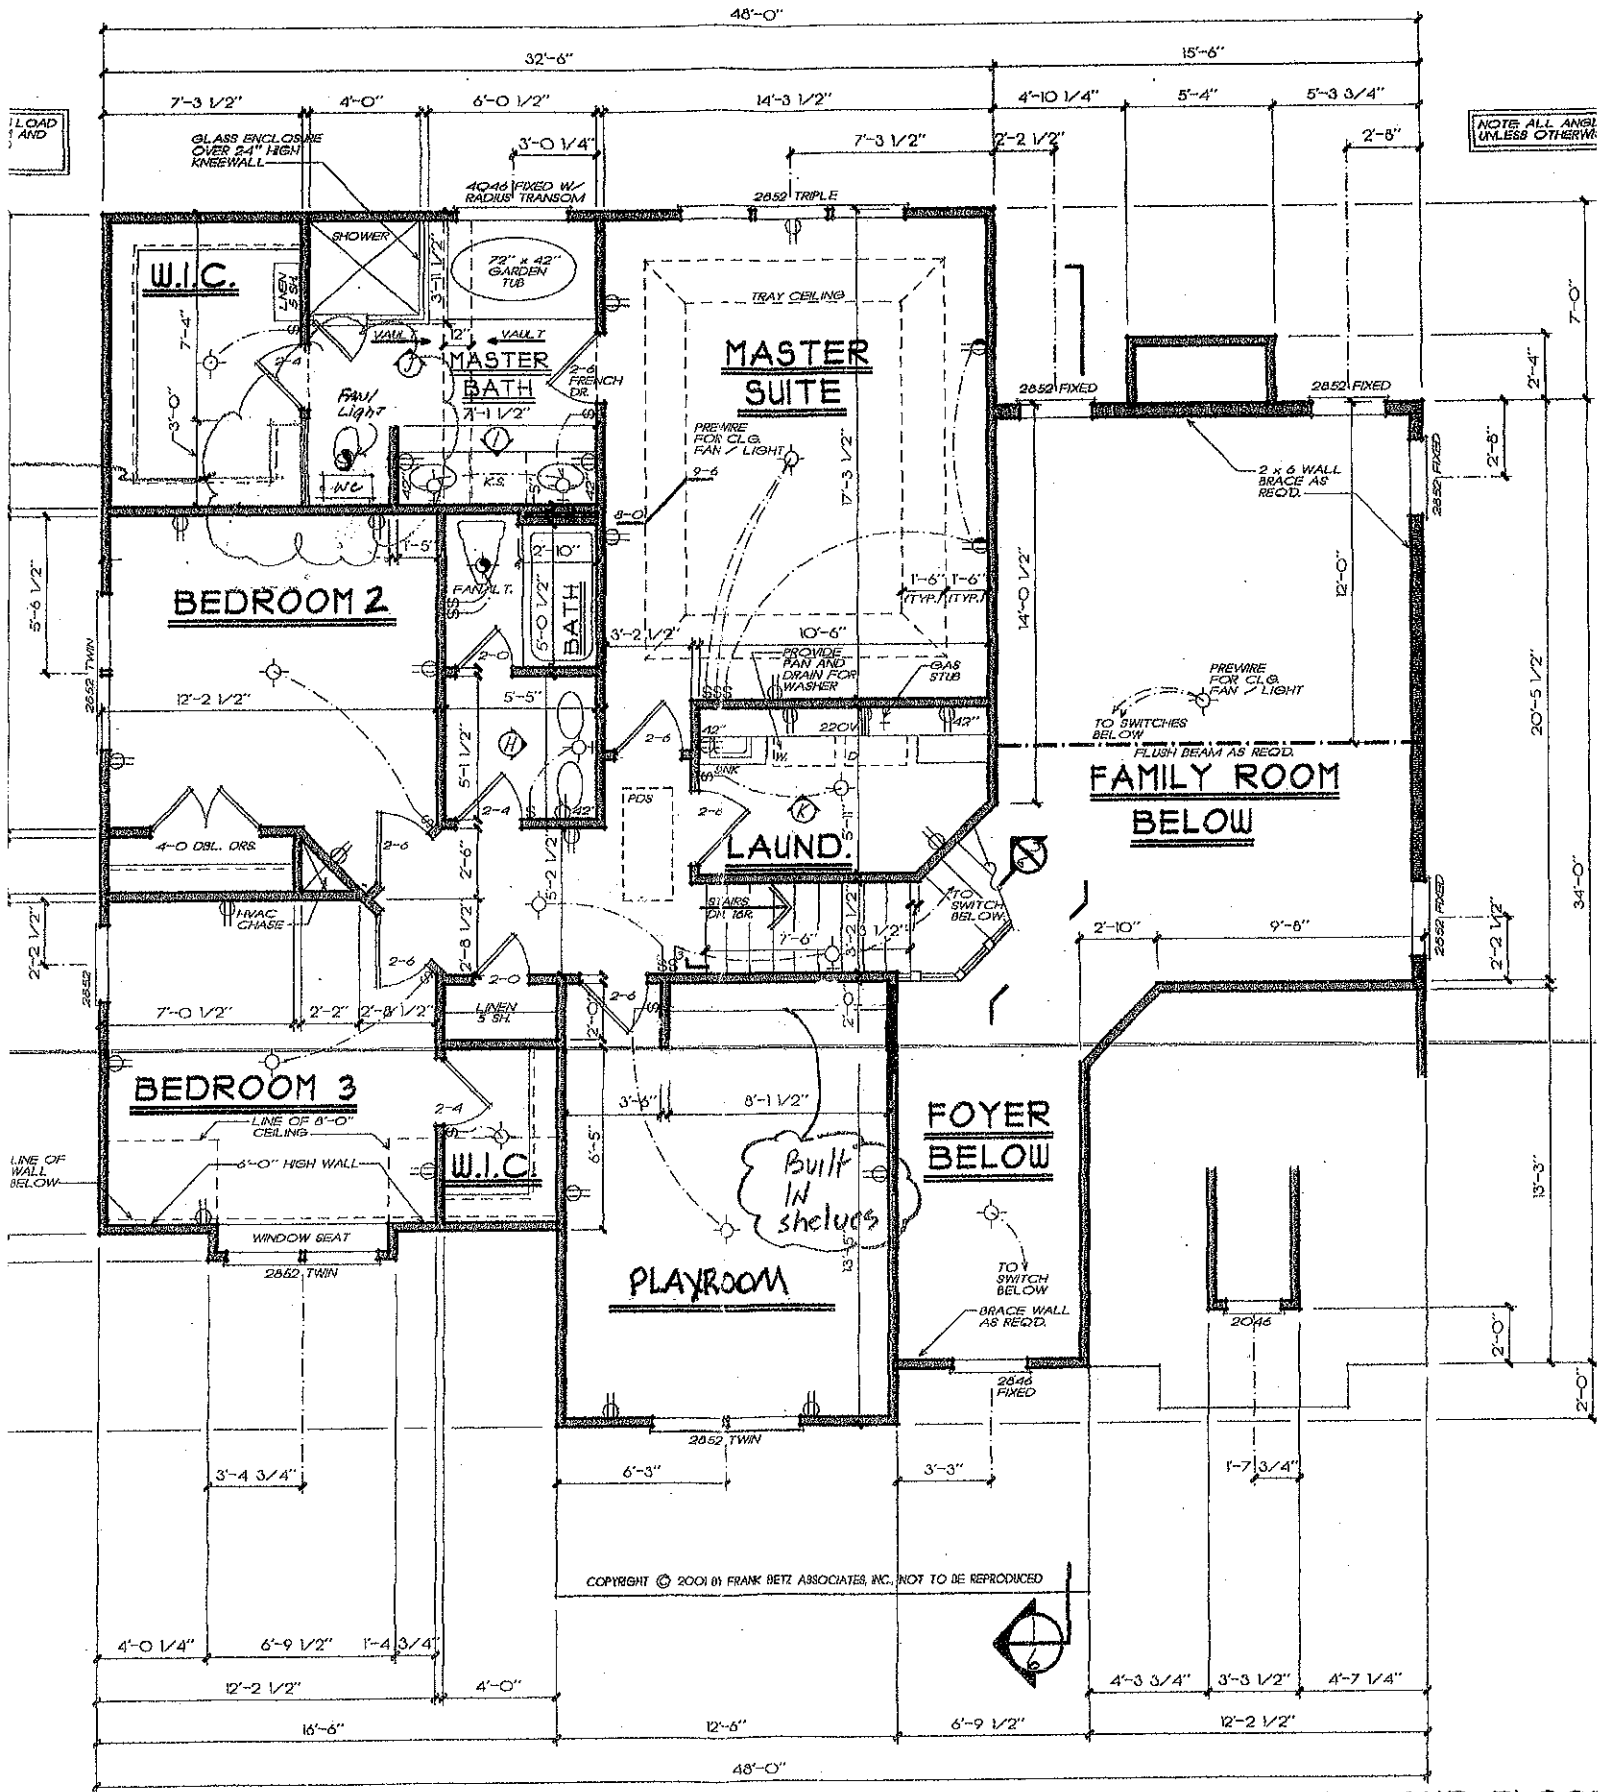


ASSUMES NO LIABILITY
CATIONS MADE TO THESE

SECOND FLOOR

1/4" = 1'-0"

1/11/06

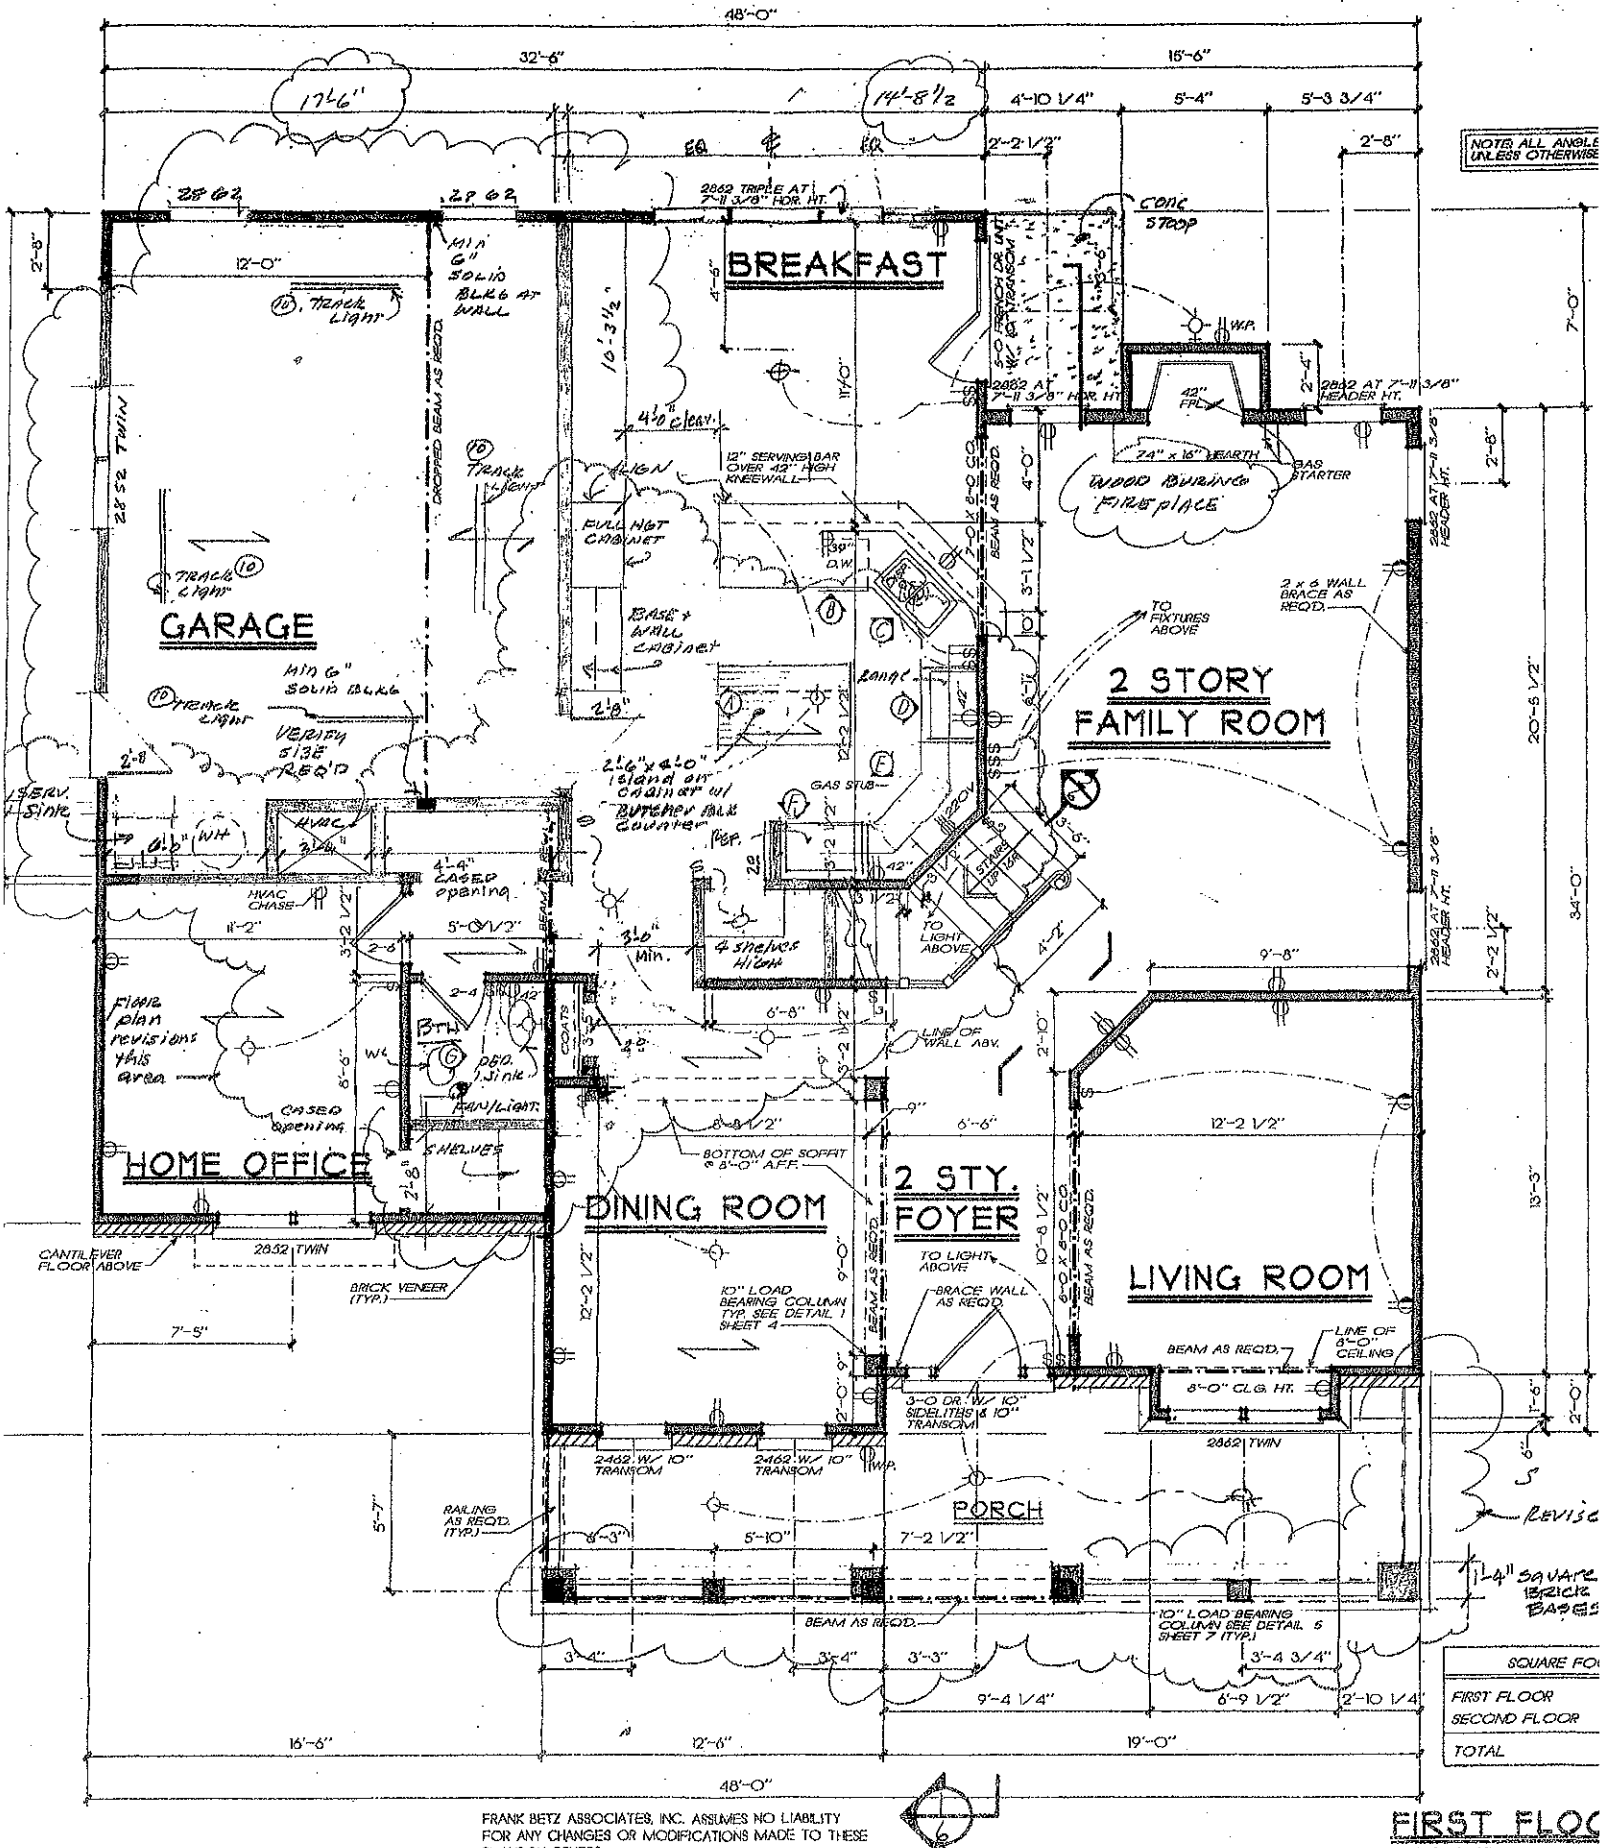

FRANK BETZ ASSOCIATES, INC. ASSUMES NO LIABILITY FOR ANY CHANGES OR MODIFICATIONS MADE TO THESE PLANS BY OTHERS.

FIRST FLOOR

1/4" = 1'-0"