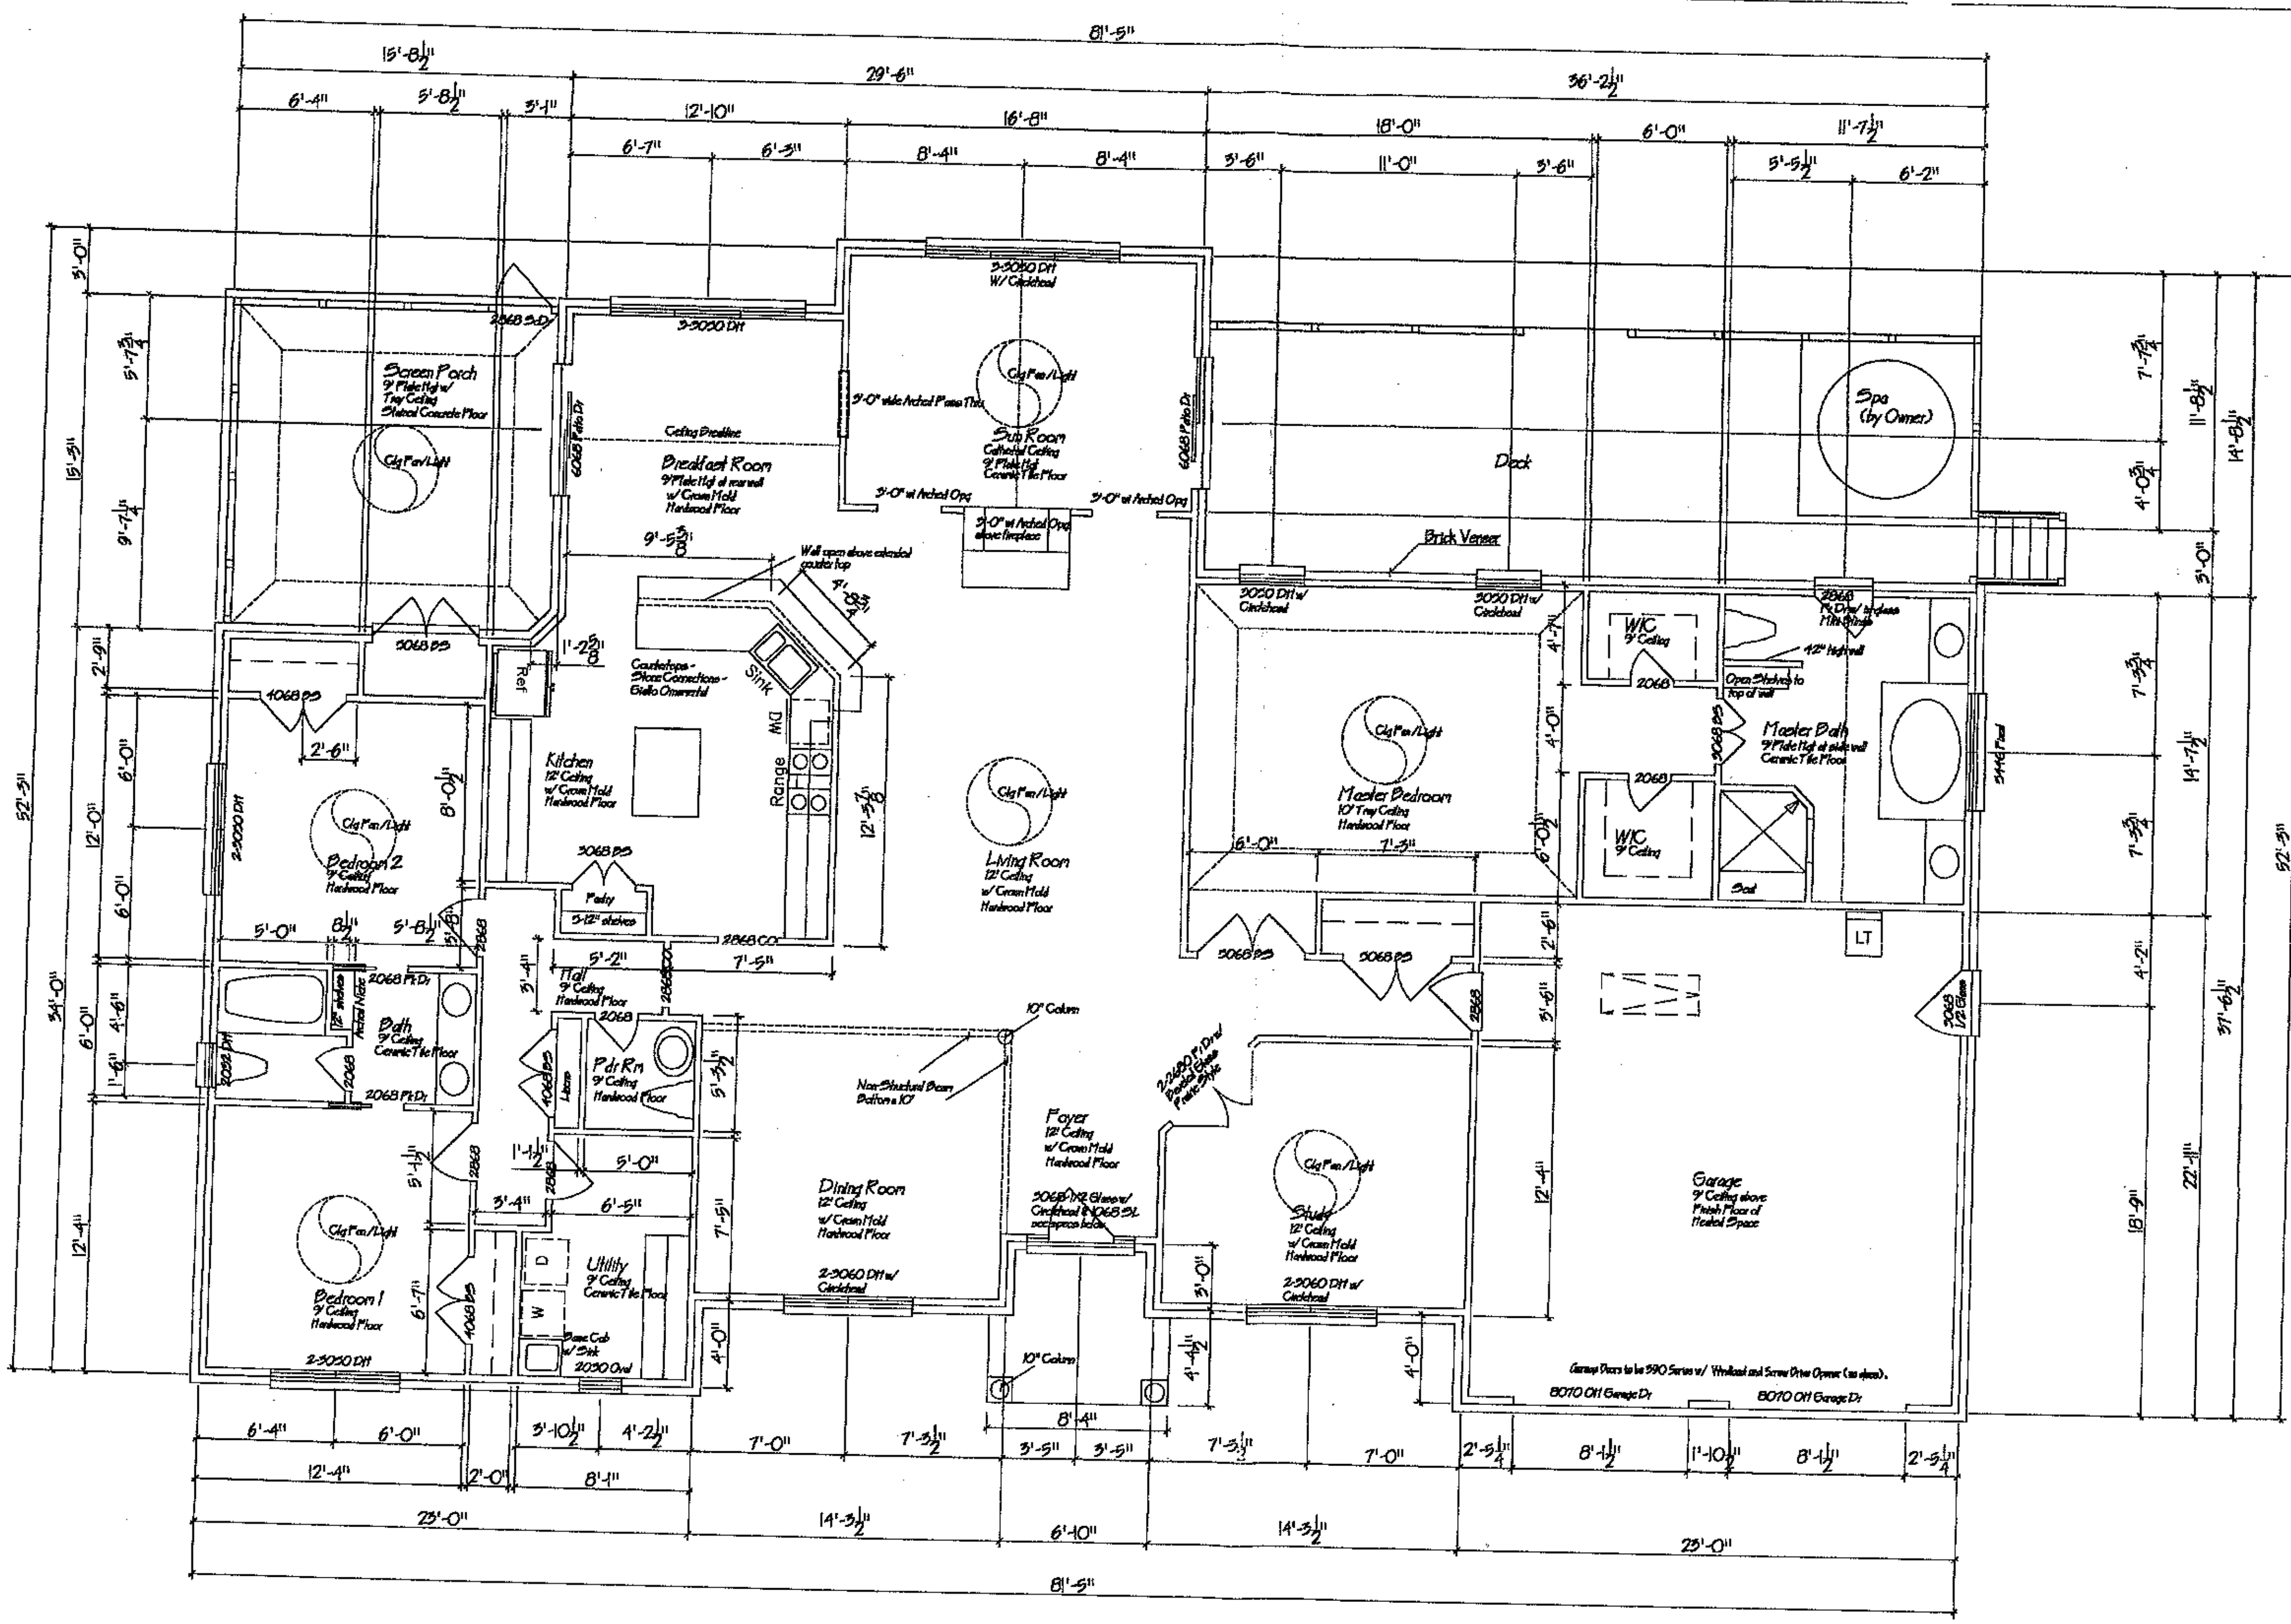


Peachtree Newport Crescent Series textured fiberglass door system with zinc caming and Provincial stain kit
Door Leaf - N16CRT 3'0" x 6'8"
Sidelite - 2, N15CRT 12" x 6'8"
Circlehead Transom - CH454CRT 5'4"
All Glass/Windows/Sliding Door to be Prairie Style GBG Glass by Peachtree, Peachtree Doors and 300 Series Windows

Hardwood Floor - Birmingham White Oak 3 1/4" wide Stained to Provincial Range (Harvest Oak), Satin Finish or prefinished seal shell - Fulton Strip by Bruce
Ceramic Tile by Ceramic Tile Center, specs to be provided by buyer
Screen Porch Floor Stain to be determined
Kitchen Cabinets - Refer to Approved Layout by others

FLOOR PLAN
SCALE: 1/4" - 1'-0"

Acknowledgement Of
Plans Submittal ONLY!
Date 8/17/05
Date 8/17/05

Lot 21
Estates

REVISION DATE:
8/4/05

Unified Services Enterprise

FLOOR PLAN
Lot 21 Estate at Davidson Lake
DATE: 10/26/04
SCALE: 1/4" - 1'-0"
2

copyright UNIFIED SERVICES ENTERPRISE 2005