
TO: Judy From: MAX SPEAR

Patel Residence Lot #137 Queens Cove

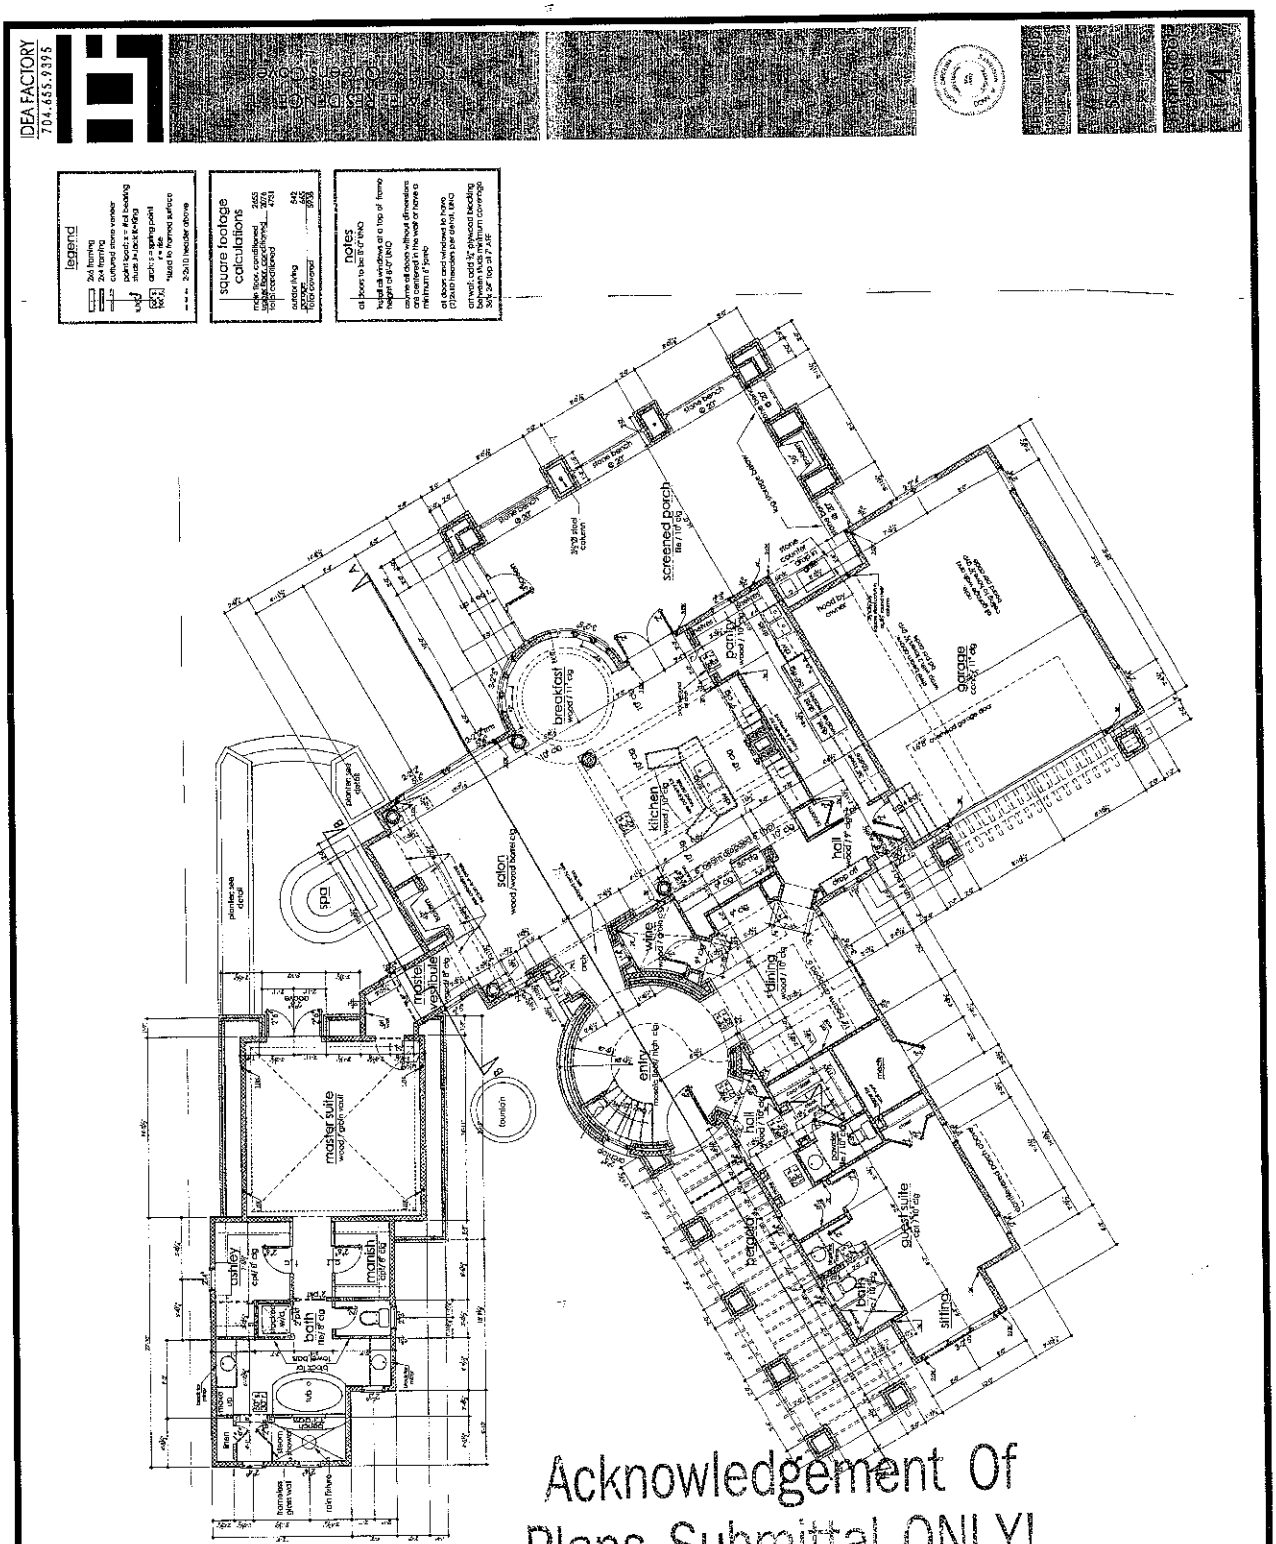

Acknowledgement Of
Plans Submittal ONLY!

_____ Date 10-9-06

_____ Date 10/9/06