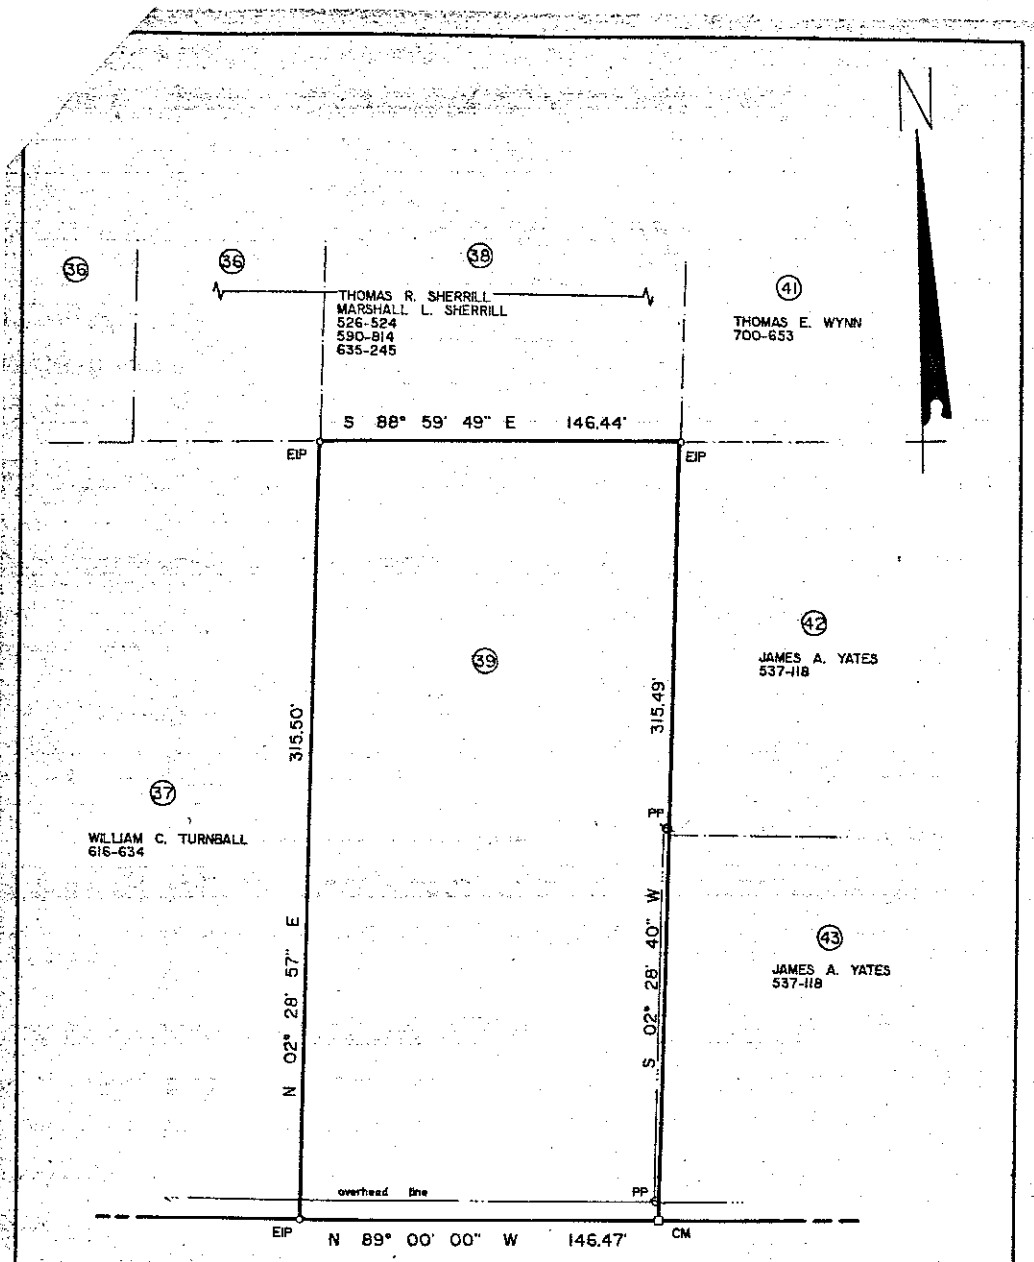



LEGEND:

EIP---------EXISTING IRON PIN
CM---------CONCRETE MARKER
PP---------POWER POLE

NORTH CAROLINA REGISTERED SEAL L-2960 LAND SURVEYOR TEDDY E. SHARPE

Teddy E. Sharpe

LOT SURVEY FOR

MARTY G. SMITH & WIFE RITA S. SMITH

| | | | |
|---|---|---|---|
| LOT 39- R.A. WHITE, JR. SUBDIVISION | | P.B. 11 PG. 46 | DATE: 06-23-88 |
| TOWNSHIP: DAVIDSON | COUNTY: IREDELL | | NORTH CAROLINA |
| DEED REF.: 556-341 | TAX MAP REF.: 2G-4-D-39 | | SCALE: 1" = 50' |
| AREA: 1.060 ACRES | DRAWN BY: TES | | DRAWING NO.: 248C |

SHARPE SURVEYING COMPANY

313 EAST WATTS STREET