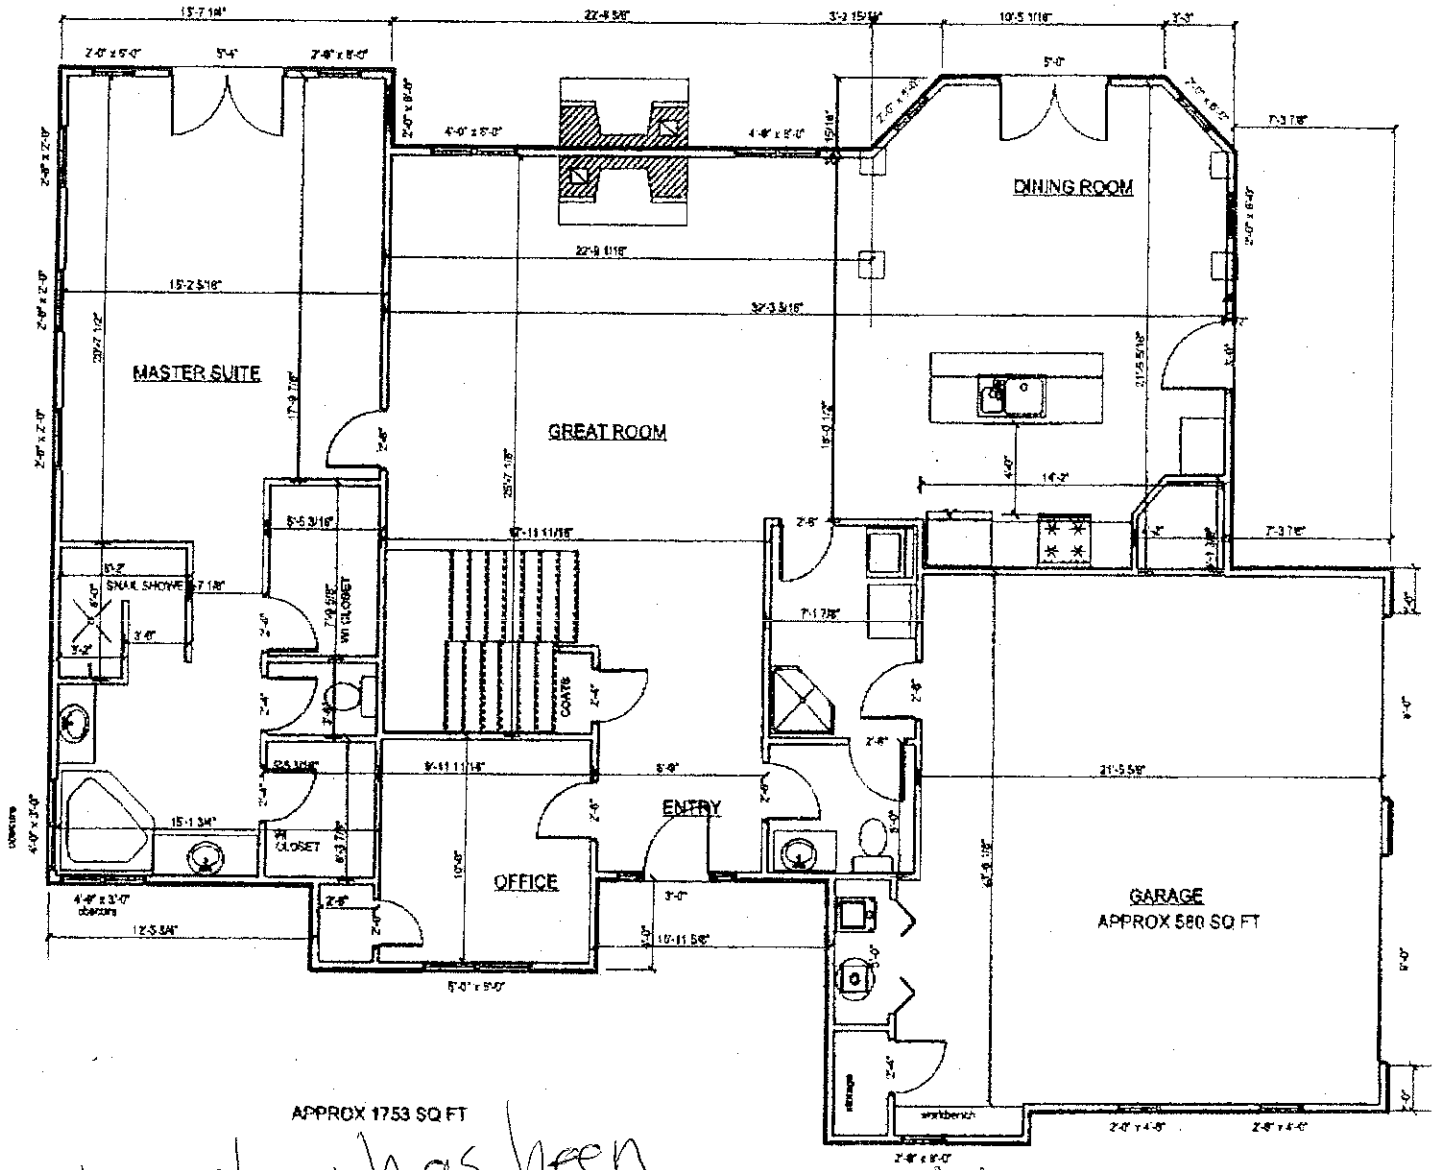



APPROX 1753 SQ FT

This plan has been Flipped T.S.D. 12-8-04

Acknowledgement Of Plans Submittal ONLY!

Date_____

Date 12-8-04

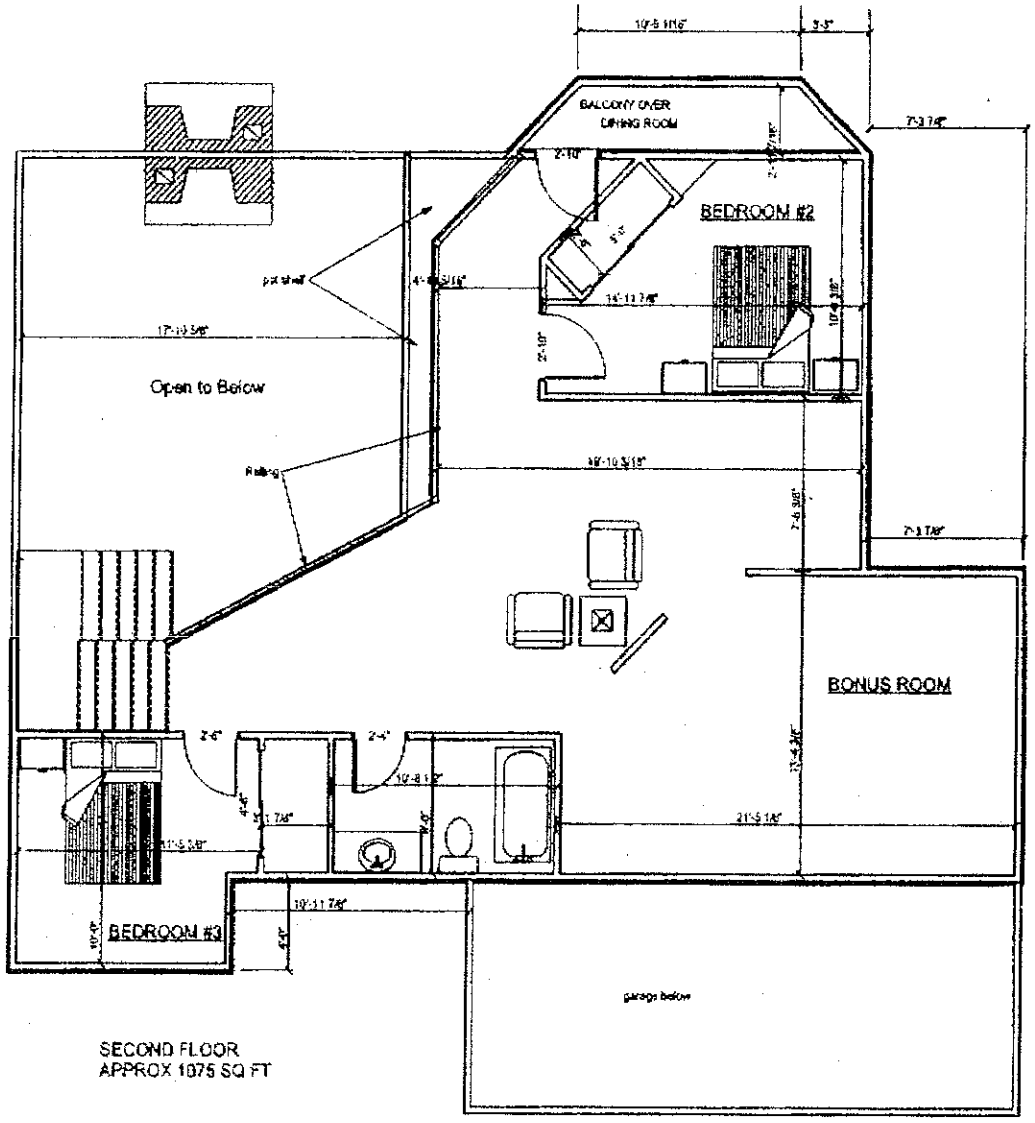

SECOND FLOOR
APPROX 1075 SQ FT