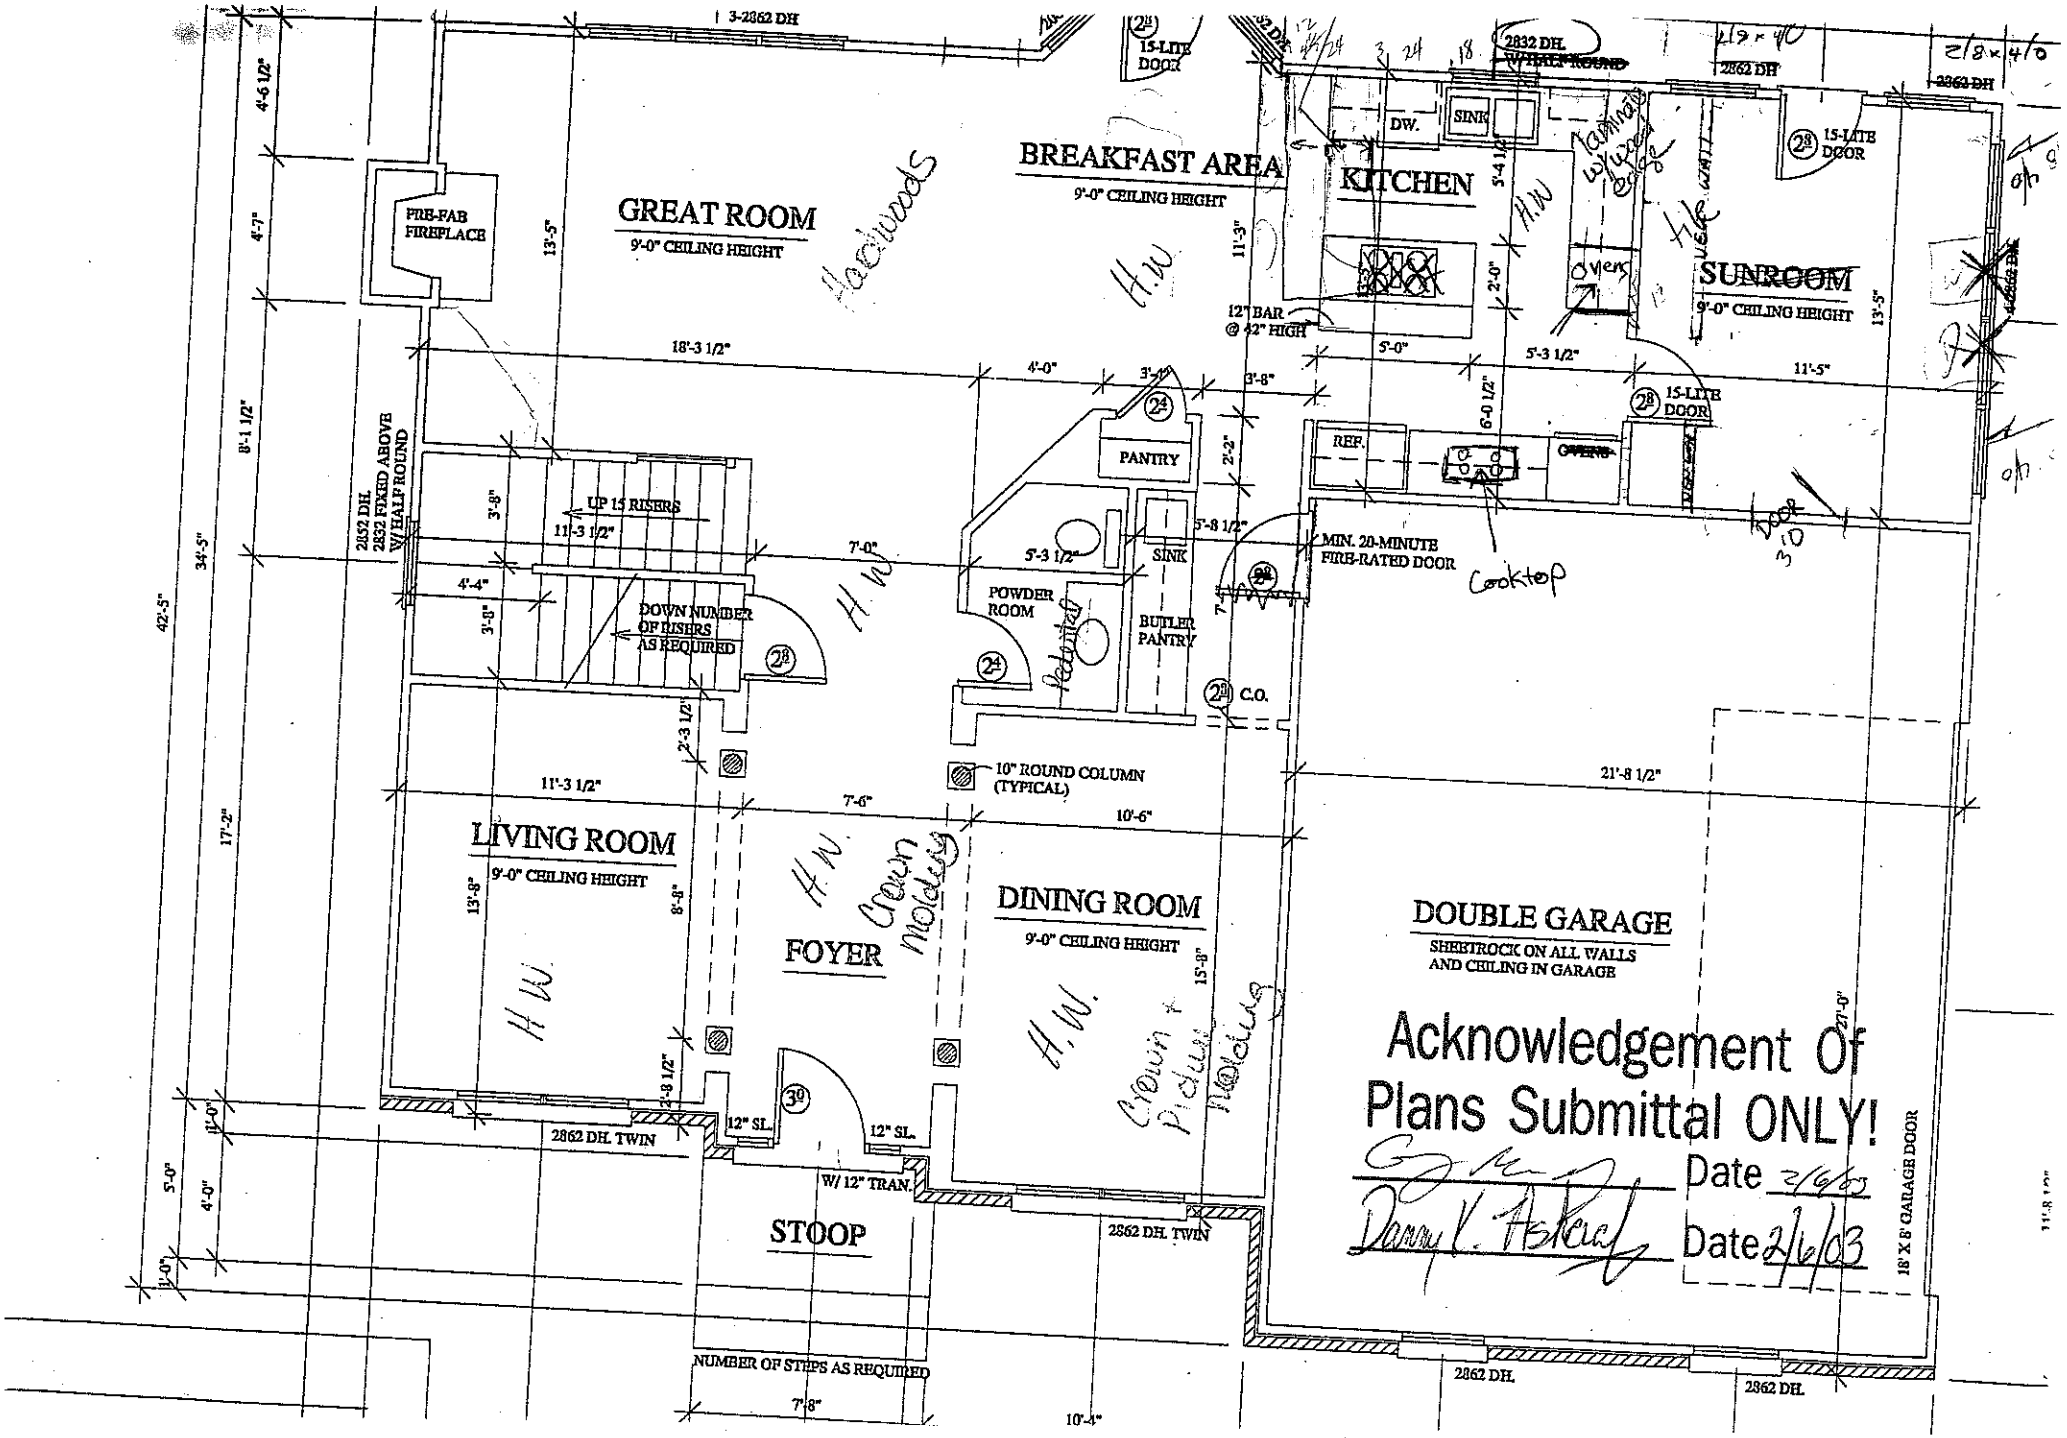
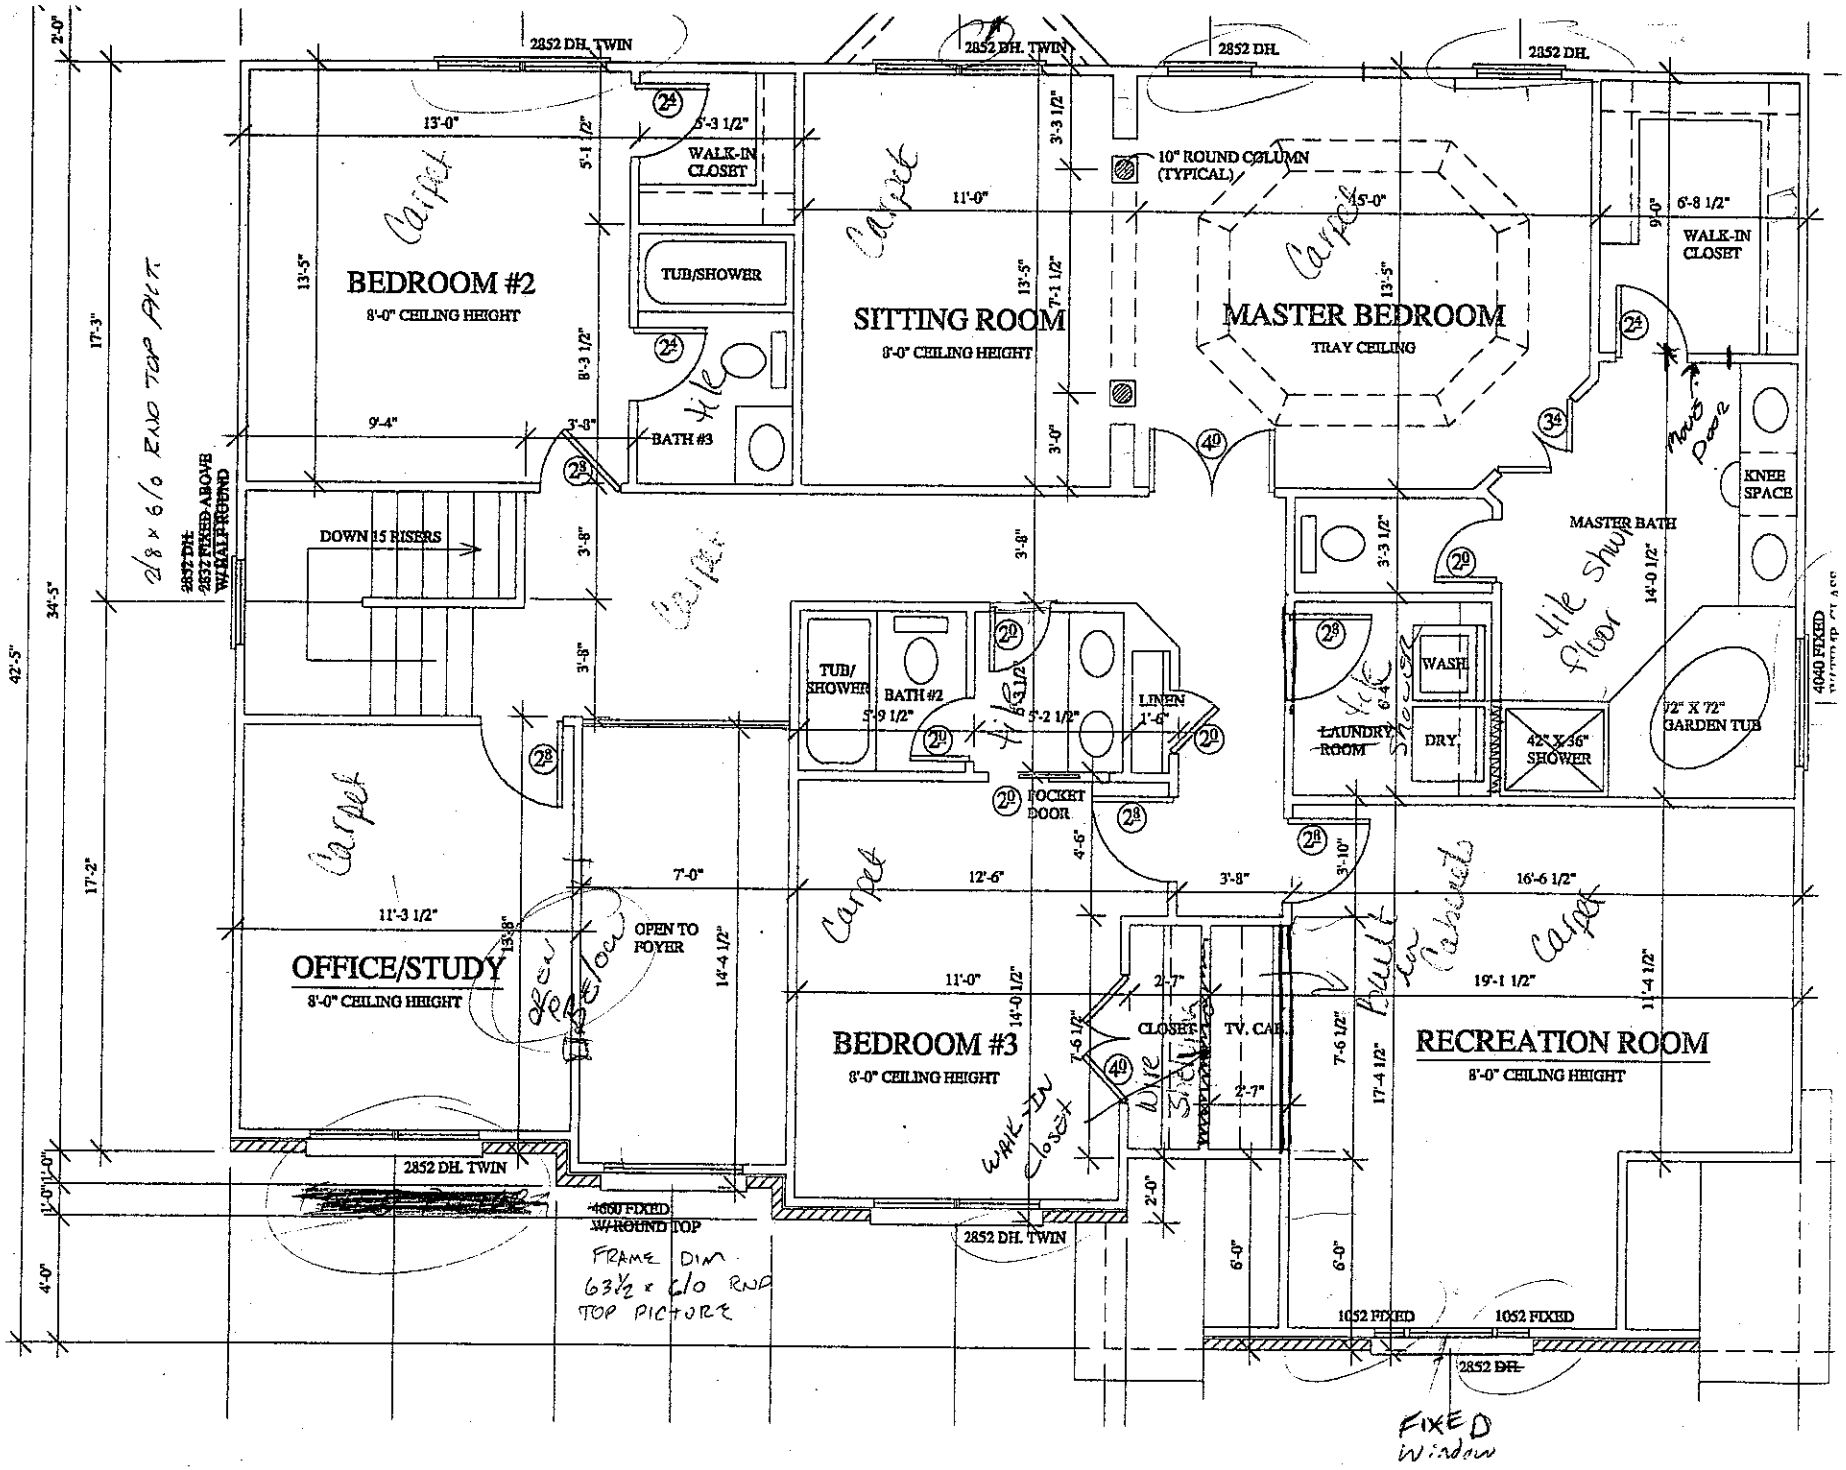

GREAT ROOM
9'-0" CEILING HEIGHT
BREAKFAST AREA
9'-0" CEILING HEIGHT
KITCHEN
SUNROOM
9'-0" CEILING HEIGHT
PRE-FAB FIREPLACE
PANTRY
POWDER ROOM
BUTLER PANTRY
SINK
DW.
REF.
12" BAR @ 42" HIGH
UP 15 RISERS
DOWN NUMBER OF RISERS AS REQUIRED
MIN. 20-MINUTE FIRE-RATED DOOR
Cooktop
10" ROUND COLUMN (TYPICAL)
LIVING ROOM
9'-0" CEILING HEIGHT
FOYER
DINING ROOM
9'-0" CEILING HEIGHT
DOUBLE GARAGE
SHEETROCK ON ALL WALLS AND CEILING IN GARAGE
2862 DH. TWIN
W/ 12" TRAN.
STOOP
NUMBER OF STEPS AS REQUIRED
2862 DH.
18' X 8' GARAGE DOOR
Acknowledgement Of
Plans Submittal ONLY!
Date 2/6/03
Date 2/6/03


BEDROOM #2
8'-0" CEILING HEIGHT
SITTING ROOM
8'-0" CEILING HEIGHT
MASTER BEDROOM
TRAY CEILING
OFFICE/STUDY
8'-0" CEILING HEIGHT
BEDROOM #3
8'-0" CEILING HEIGHT
RECREATION ROOM
8'-0" CEILING HEIGHT
WALK-IN CLOSET
TUB/SHOWER
BATH #3
TUB/ SHOWER
BATH #2
LINEN
LAUNDRY ROOM
WASH
DRY
42" X 36" SHOWER
72" X 72" GARDEN TUB
MASTER BATH
KNEE SPACE
WALK-IN CLOSET
CLOSET
TV. CAB.
10" ROUND COLUMN (TYPICAL)
DOWN 15 RISERS
POCKET DOOR
OPEN TO FOYER
2852 DH. TWIN
2852 DH.
4060 FIXED W/ ROUND TOP
4040 FIXED
1052 FIXED
FRAME DIM 63½ x C/O RND TOP PICTURE
FIXED window