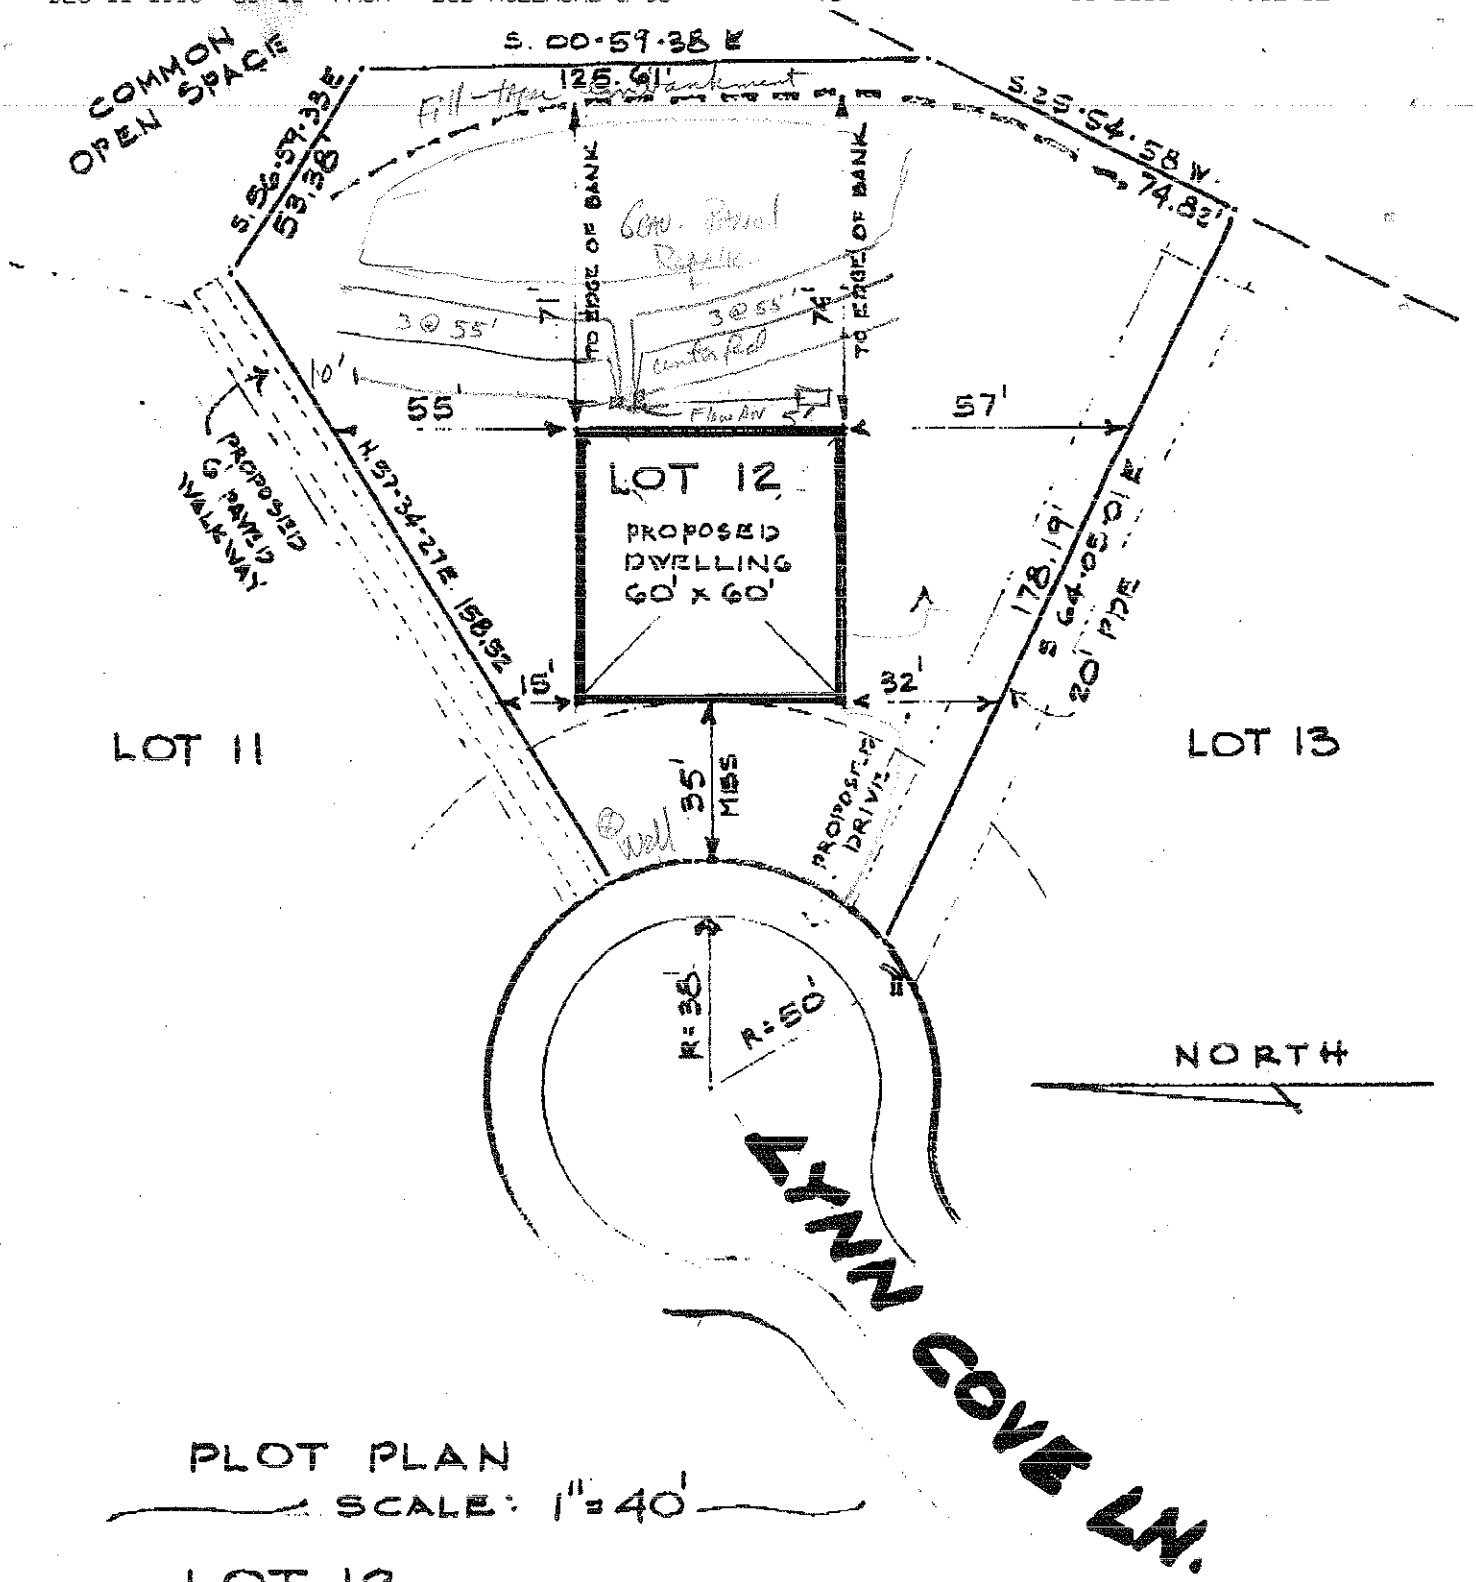


PLOT PLAN

SCALE: 1" = 40'

LOT 12
MORGAN LANDING

DAVIDSON TOWNSHIP
IREDELL COUNTY
NORTH CAROLINA — BOOK 21, PAGE 68

P. GOEBEL
12-11-95

BOB McLEMORE HOMES