
MARIA

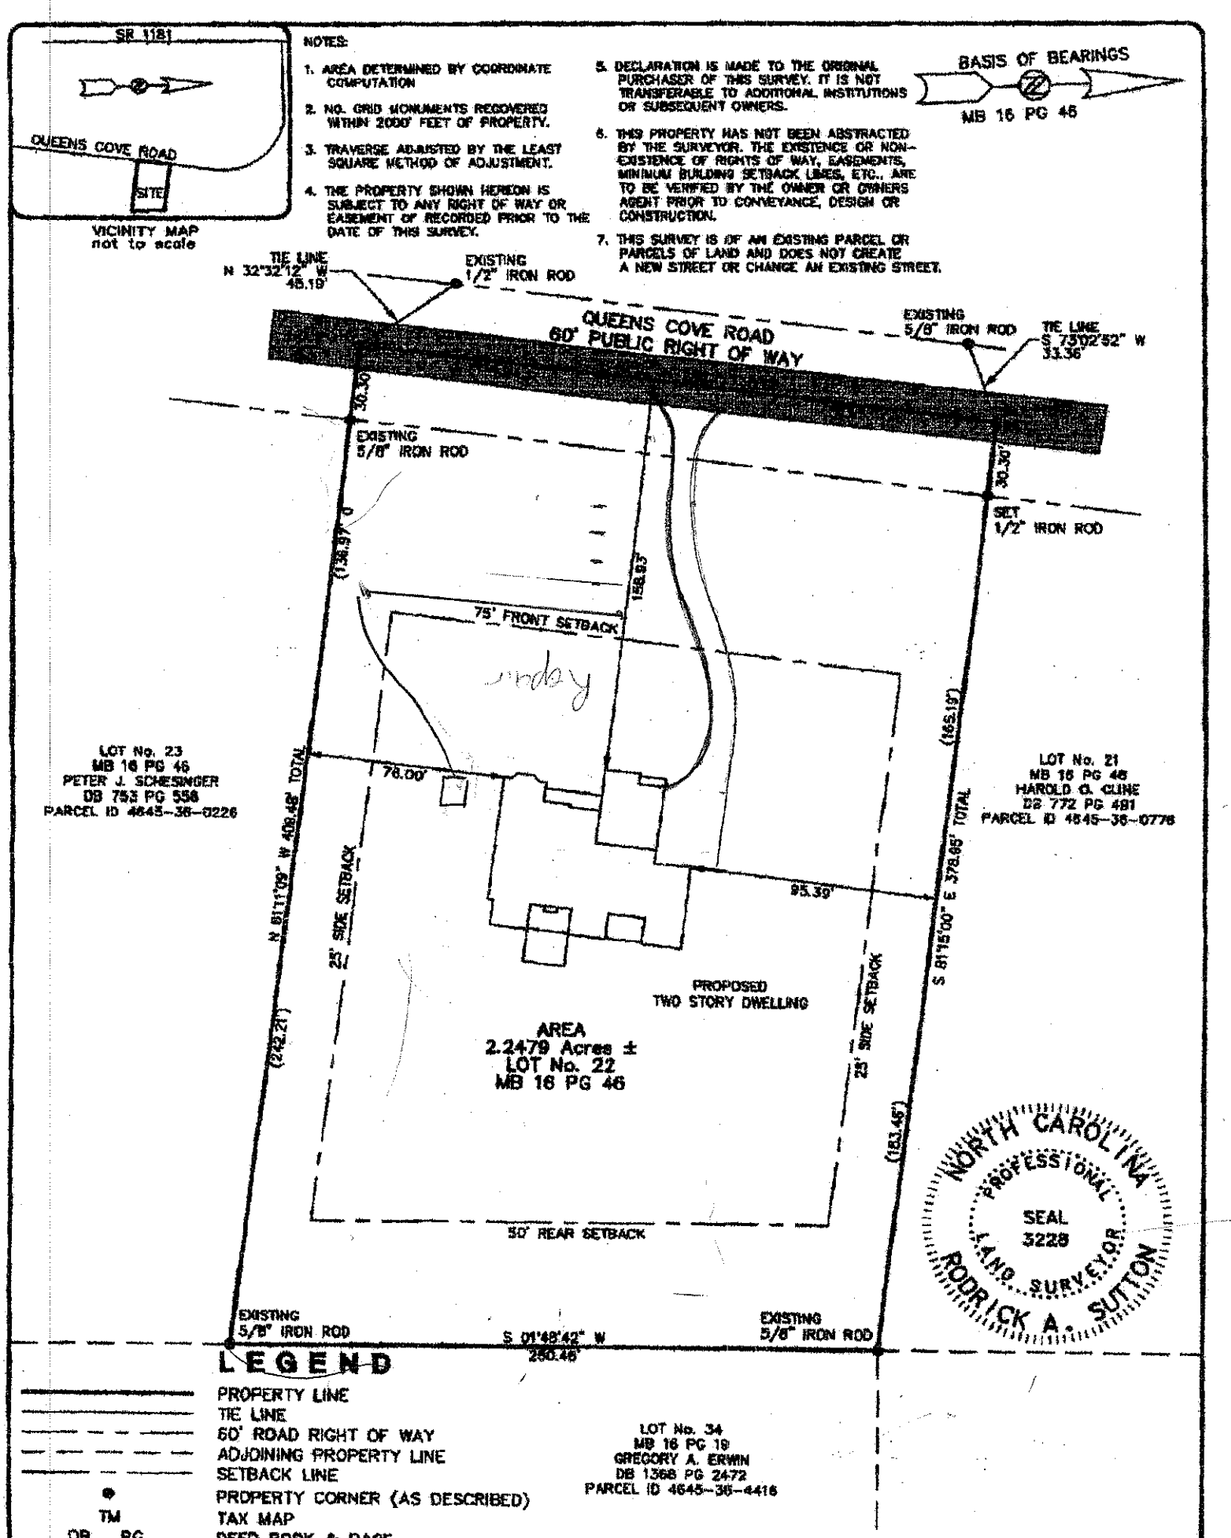

AccuTech Surveying & Mapping, LLP
SURVEYORS and LAND PLANNERS
546 Newell Street NW
Concord, NC 28025
(704) 784-3266

I, RODRICK A. SUTTON, CERTIFY THAT THIS MAP WAS DRAWN FROM AN ACTUAL SURVEY MADE UNDER MY SUPERVISION (DEED DESCRIPTION RECORDED IN DB. 772, PG. 488; THAT THE RATIO OF PRECISION AS CALCULATED BY LATITUDES AND DEPARTURES WAS 1:79,089+; THE BOUNDARIES NOT SURVEYED ARE SHOWN AS BROKEN LINES PLOTTED FROM INFORMATION FOUND IN MB 16 PG 46; AND THAT THE ANGULAR ERROR OF CLOSURE WAS 02" PER TURN.

WITNESS MY HAND AND OFFICIAL SEAL, THIS 15th DAY OF FEBRUARY, 2007.

REGISTERED LAND SURVEYOR LICENSE NO. L-3228

CONSTRUCTION LAYOUT SURVEY

PROPERTY OWNER: MARK YOUNG

DAVIDSON TWP., IREDELL CO., NC

ADDRESS 155 QUEENS COVE ROAD MOORESVILLE, NC 28115

TAX ID 4645-36-0551

LEGAL REF: DEED BOOK 772 PAGE 488

SURVEY FOR: MARK YOUNG

SCALE 1" = 60' DATE: FEBRUARY 15, 2007

SCALE IN FEET

60 0 60 120

\\Server\ACCUTECH FILES\2007\07034\07034.dwg