
EXHIBIT MAP


TEMPLETON BAY, MAP 1
PLAT BOOK 40, PAGE 17
LOT 13

LEGEND

- RIGHT OF WAY
- PROPOSED HOUSE FOUNDATION
- PROPOSED DRIVE/PORCH
- CONCRETE CURB & GUTTER

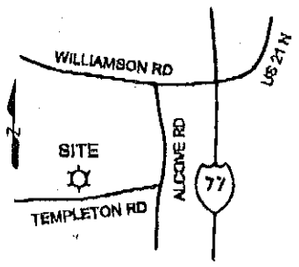


VICINITY MAP
(NO SCALE)

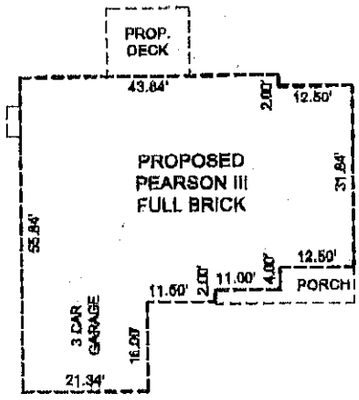

DETAIL
1" = 30'



N/F
C.T. SPARROW
DB. 386, PG. 188

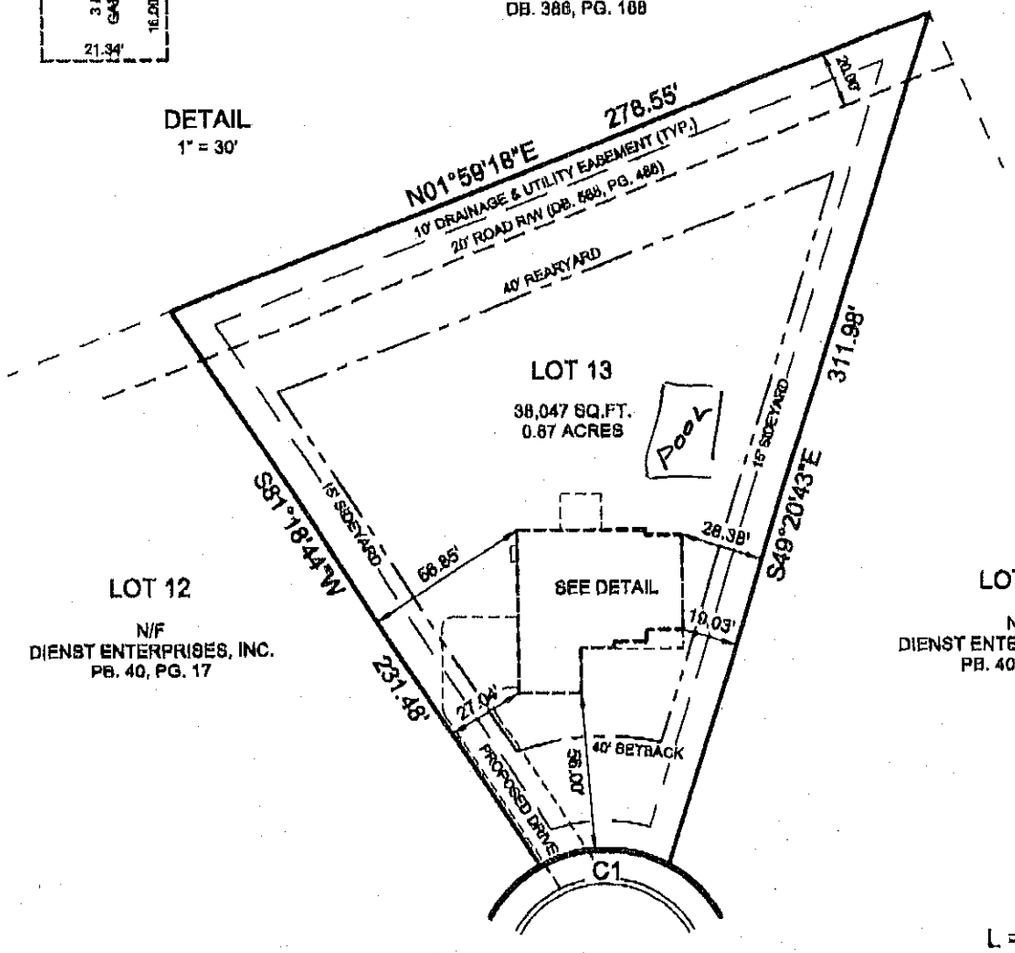

LOT 12
N/F
DIENST ENTERPRISES, INC.
PB. 40, PG. 17

LOT 14
N/F
DIENST ENTERPRISES, INC.
PB. 40, PG. 17

HUNTFIELD WAY
40' PUBLIC R/W

C1
L = 45.77'
R = 45.00'
CH BRG = S23°34'28"W
CH = 43.82'

Acknowledgement Of Plans Submittal ONLY!
Maria Dotson Date 3/11/05
_____ Date _____

REV. 1/31/05 MOVED HOUSE TO 50' SETBACK
REV. 1/21/05 CHANGED HOUSE TO PEARSON III FULL BRICK
REV. 8/25/04 CHANGED HOUSE TO PEARSON III (CUSTOM)

DK 2/25/05
SDK 2-23-05

SUMMIT
LAND SURVEYING COMPANY
18716 W. CATAWBA AVENUE
CORNELIUS, NC 28031
(704) 895-0955

PREPARED FOR
ST. LAWRENCE HOMES
172 HUNTFIELD WAY
DAVIDSON TOWNSHIP IREDELL COUNTY
NORTH CAROLINA
JULY 7, 2004

GRAPHIC SCALE
0' 30' 60'
1" = 60'

JOB NO. 04-0690RRR
DWG NO. 40-17-13