
FIXED

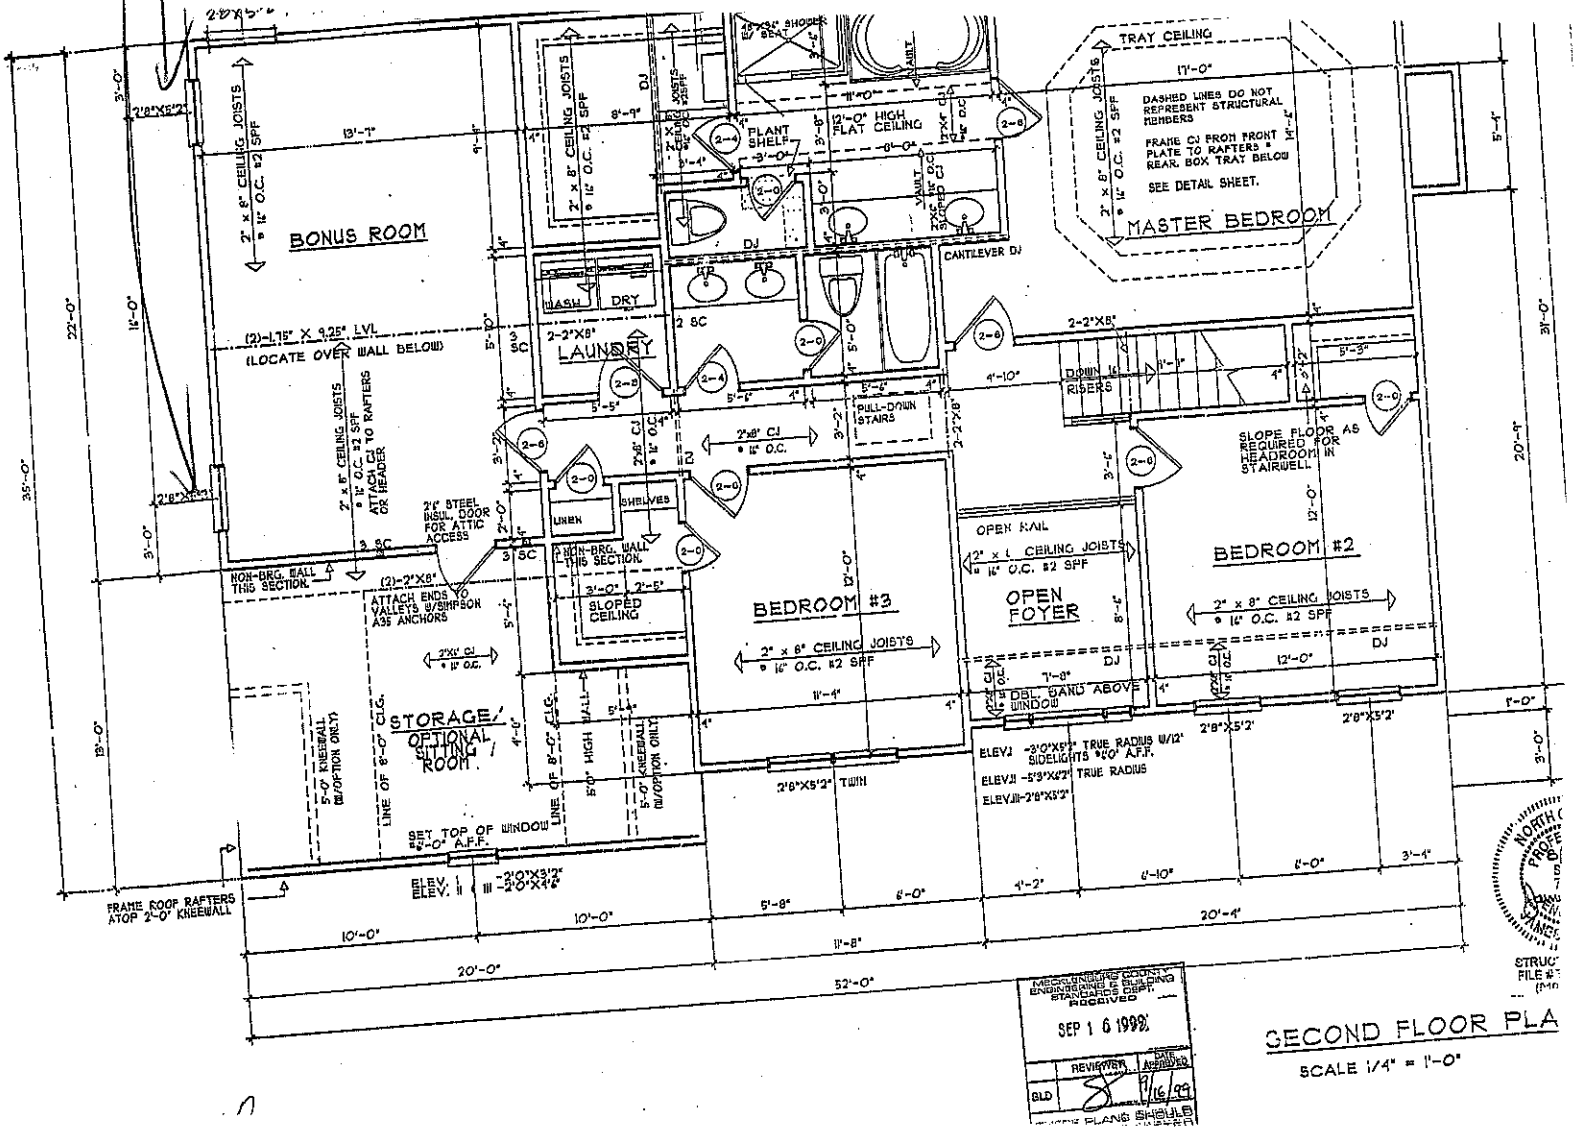

MECKLENBURG COUNTY ENGINEERING & BUILDING STANDARDS DEPT. RECEIVED
SEP 16 1999

REVIEWER	DATE APPROVED
BLD	9/16/99

SECOND FLOOR PLA


SCALE 1/4" = 1'-0"

STRUC FILE #:

Acknowledgement Of Plans Submittal ONLY!

Date 1/22/03

Date 1/22/03

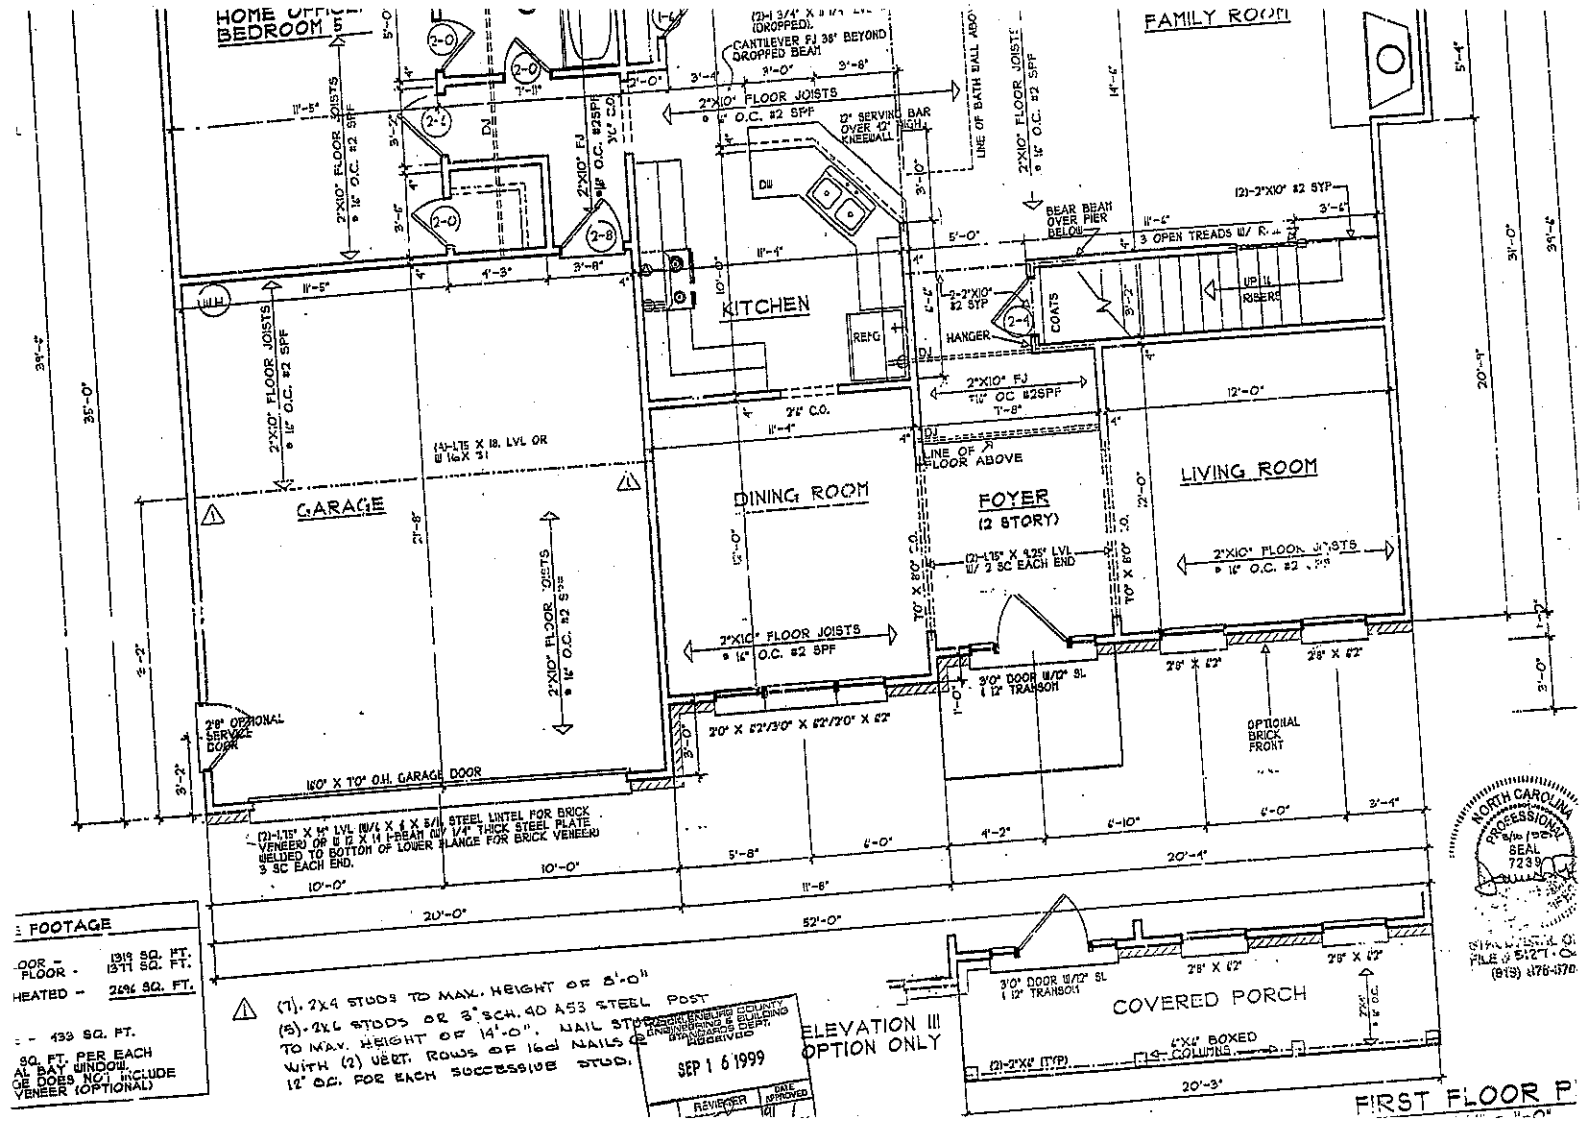

E FOOTAGE

OOR – 1319 SQ. FT.
FLOOR – 1371 SQ. FT.
HEATED – 2696 SQ. FT.

– 139 SQ. FT.
SQ. FT. PER EACH
AL BAY WINDOW.
GE DOES NOT INCLUDE
VENEER (OPTIONAL)

ELEVATION III
OPTION ONLY

FIRST FLOOR P

Acknowledgement Of Plans Submittal ONLY!

Date 1/22/03

Date 1/22/03