
EXHIBIT MAP

TEMPLETON BAY
MAP 1
PLAT BOOK 40, PAGE 17
LOT 27


LEGEND

- RIGHT OF WAY
- PROPOSED HOUSE FOUNDATION
- PROPOSED DRIVE/PORCH
- CONCRETE CURB & GUTTER

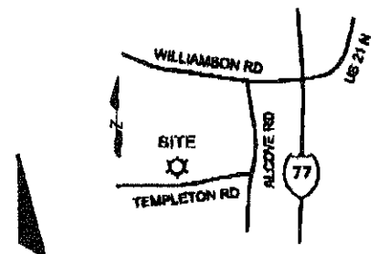

VICINITY MAP
(NO SCALE)

LAKE NORMAN

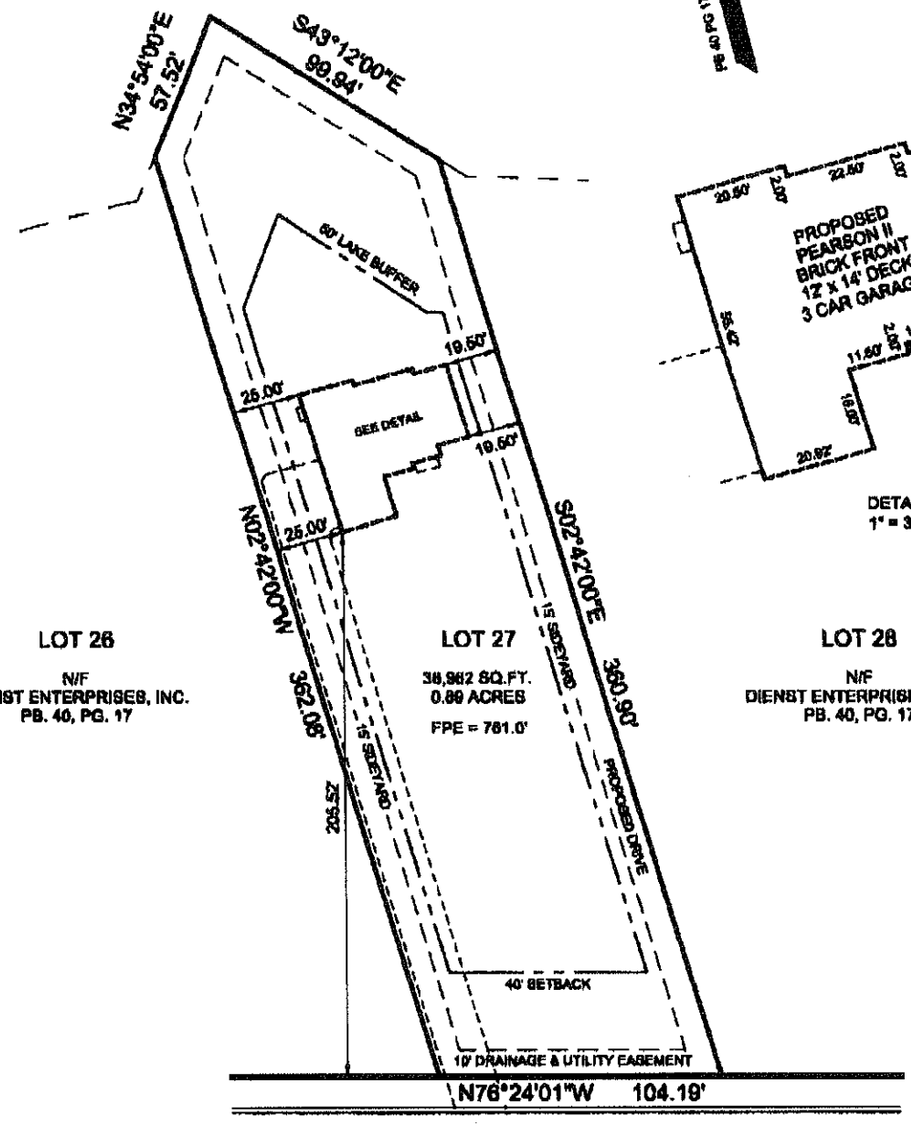

DETAIL
1" = 30'

PARKSIDE LANE
50' PUBLIC R/W

6/18/02 CHANGED HOUSE TO 3 CAR LEFT

SUMMIT
LAND SURVEYING COMPANY
18716 W. CATAWBA AVENUE
CORNELIUS, NC 28031
(704) 895-0955

PREPARED FOR
ST. LAWRENCE HOMES
128 PARKSIDE LANE
DAVIDSON TOWNSHIP IREDELL COUNTY
NORTH CAROLINA
MAY 16, 2002

GRAPHIC SCALE
0' 30' 60'
1" = 60'

JOB NO. 02-0649R
DWG NO. 40-17-27