
EXHIBIT MAP

TEMPLETON BAY
MAP 1
PLAT BOOK 40, PAGE 17
LOT 2

LEGEND


- RIGHT OF WAY
- PROPOSED HOUSE FOUNDATION
- PROPOSED DRIVE/PORCH
- CONCRETE CURB & GUTTER

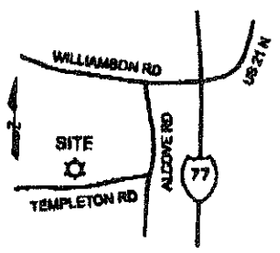

VICINITY MAP
(NO SCALE)



N/F
E.F. TEMPLETON
DB. 314, PG. 117

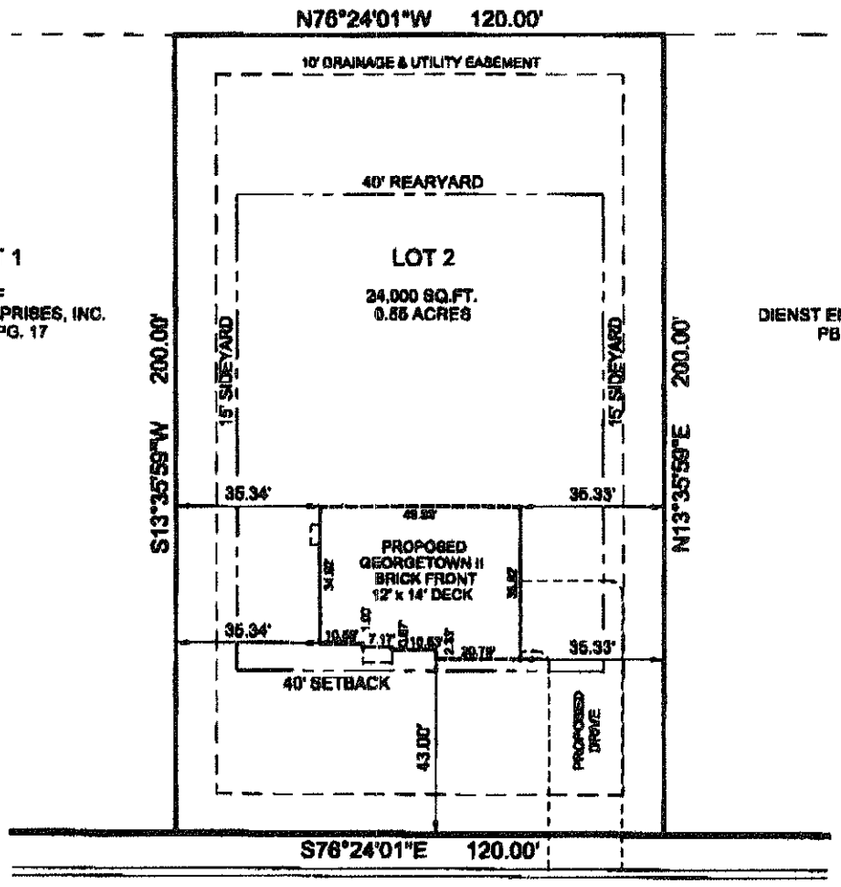

HUNTFIELD WAY
50' PUBLIC R/W

D.K.

D.L.

SUMMIT
LAND SURVEYING COMPANY
18716 W. CATAWBA AVENUE
CORNELIUS, NC 28031
(704) 895-0955

PREPARED FOR
ST. LAWRENCE HOMES
113 HUNTFIELD WAY
DAVIDSON TOWNSHIP IREDELL COUNTY
NORTH CAROLINA
MAY 4, 2002

GRAPHIC SCALE
0' 20' 40'
1" = 40'

JOB NO. 02-0510
DWG NO. 40-17-22