
LEGEND

- RIGHT OF WAY
- PROPOSED HOUSE FOUNDATION
- PROPOSED DRIVE/PORCH
- CONCRETE CURB & GUTTER

EXHIBIT MAP

TEMPLETON BAY
MAP 1
PLAT BOOK 40, PAGE 17
LOT 1

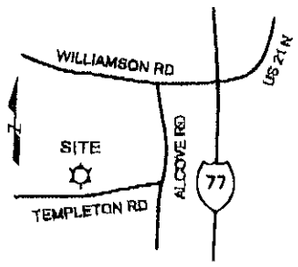

VICINITY MAP
(NO SCALE)


Acknowledgement Of Plans Submittal ONLY!

Maria Dolan Date 7/13/04

Durand Kuch Date 7-13-04

N/F
E.F. TEMPLETON
DB. 314, PG. 117

PB 15 PG. 17

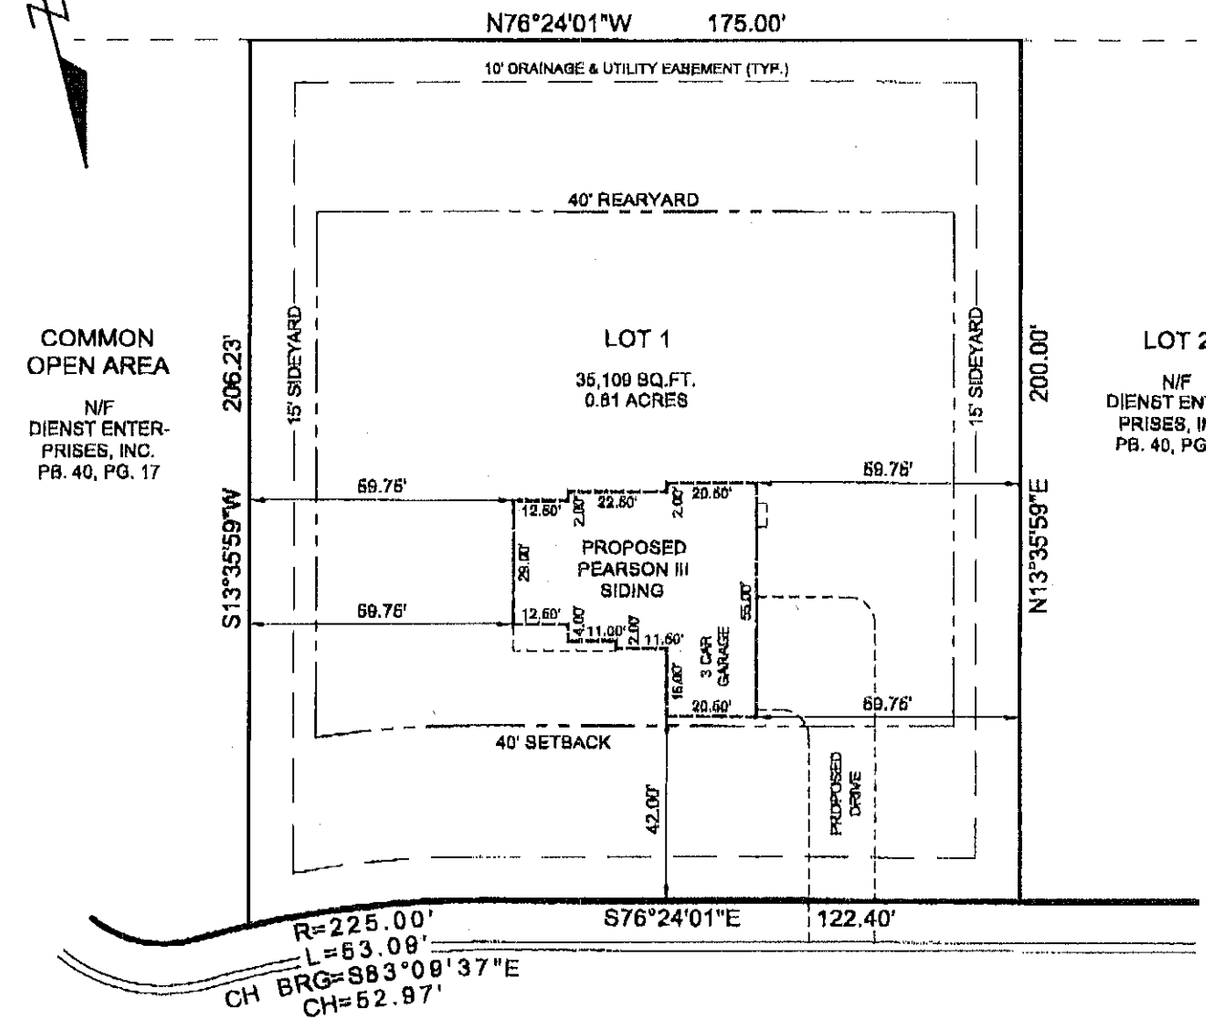

HUNTFIELD WAY

50' PUBLIC R/W

DK 7/8/04

SdK 7-7-04

REV. 7/7/04 CENTERED HOUSE ON LOT

SUMMIT
LAND SURVEYING COMPANY
18716 W. CATAWBA AVENUE
CORNELIUS, NC 28031
(704) 895-0856

PREPARED FOR

ST. LAWRENCE HOMES

107 HUNTFIELD WAY
DAVIDSON TOWNSHIP IREDELL COUNTY
NORTH CAROLINA
JUNE 29, 2004

GRAPHIC SCALE
0' 15' 40'
1" = 40'

JOB NO. 04-0843R
DWG NO. 40-17-1