
EXHIBIT MAP


TEMPLETON BAY, MAP 1
PLAT BOOK 40, PAGE 17
LOT 29

LEGEND

- RIGHT OF WAY
- PROPOSED HOUSE FOUNDATION
- PROPOSED DRIVE/PORCH
- CONCRETE CURB & GUTTER

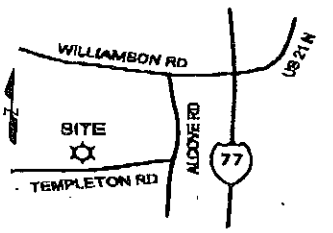

VICINITY MAP
(NO SCALE)

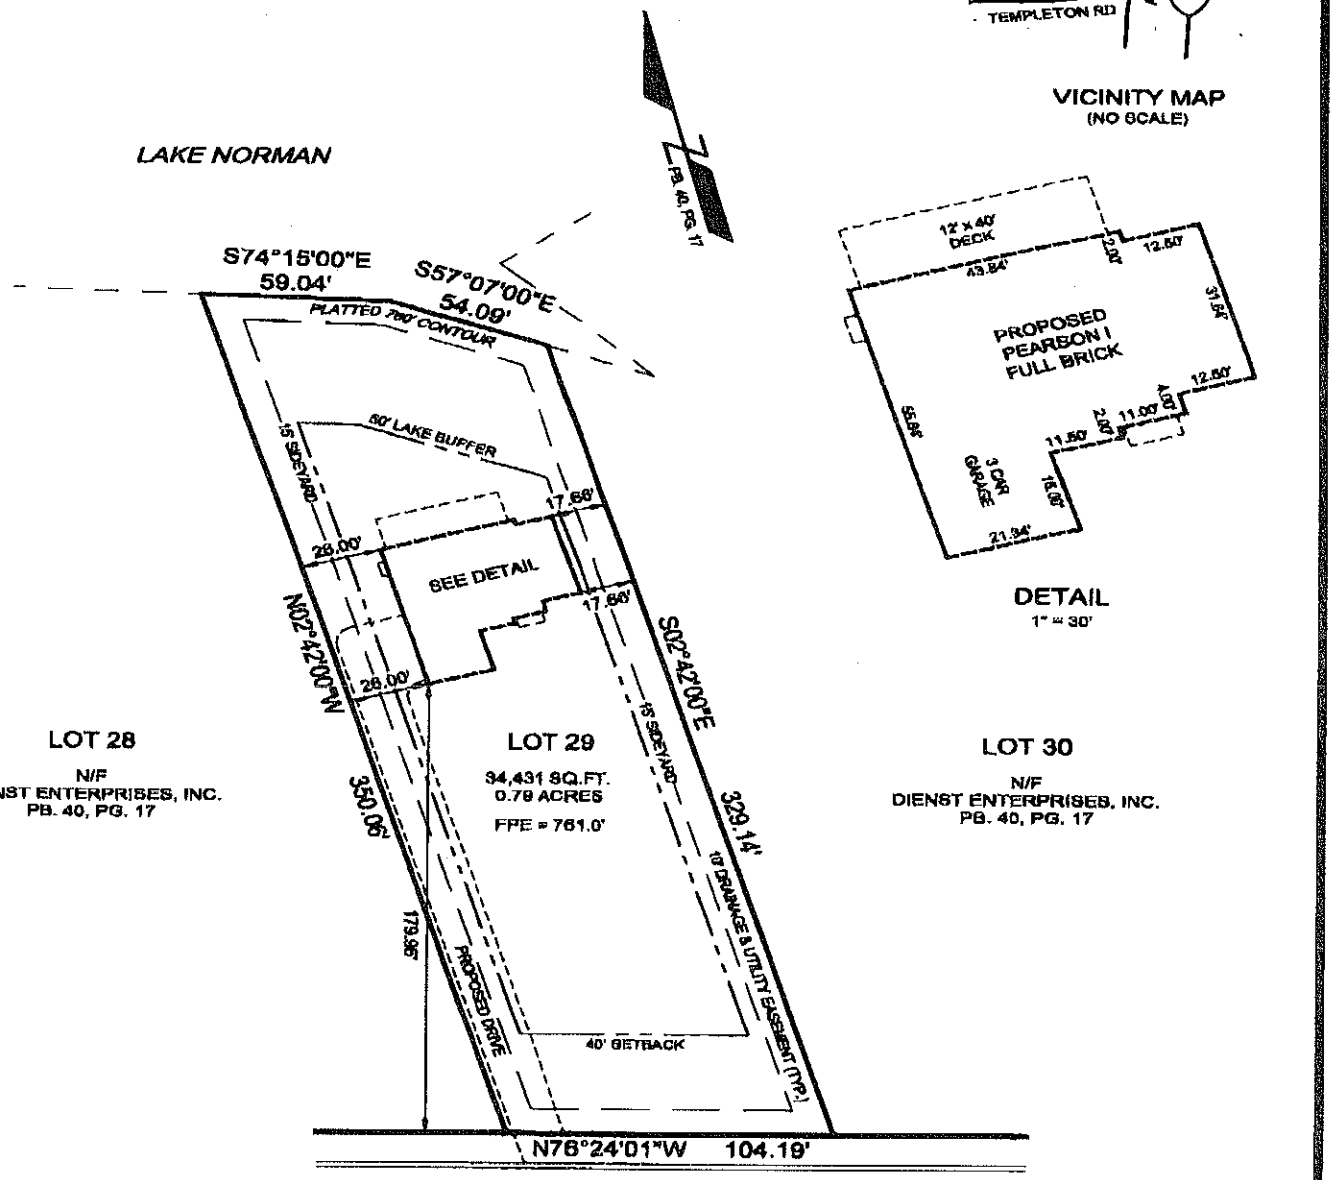

DETAIL
1" = 30'

PARKSIDE LANE
50' PUBLIC R/W

REV. 6/28/04 MOVED HOUSE 6' FORWARD
REV. 6/24/04 MOVED HOUSE 18' BACK

SUMMIT
LAND
SURVEYING COMPANY
16716 W. CATAWBA AVENUE
CORNELIUS, NC 28031
(704) 895-0955

PREPARED FOR

ST. LAWRENCE HOMES

120 PARKSIDE LANE
DAVIDSON TOWNSHIP IREDELL COUNTY
NORTH CAROLINA
JUNE 17, 2004

GRAPHIC SCALE
0' 30' 60'
1" = 60'

JOB NO. 04-0559RR
DWG NO. 40-17-29