
EXHIBIT MAP


TEMPLETON BAY, MAP 2
PLAT BOOK 41, PAGE 42
LOT 56

LEGEND

- RIGHT OF WAY
- PROPOSED HOUSE FOUNDATION
- PROPOSED DRIVE/PORCH
- CONCRETE CURB & GUTTER

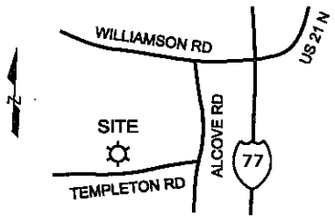

VICINITY MAP
(NO SCALE)

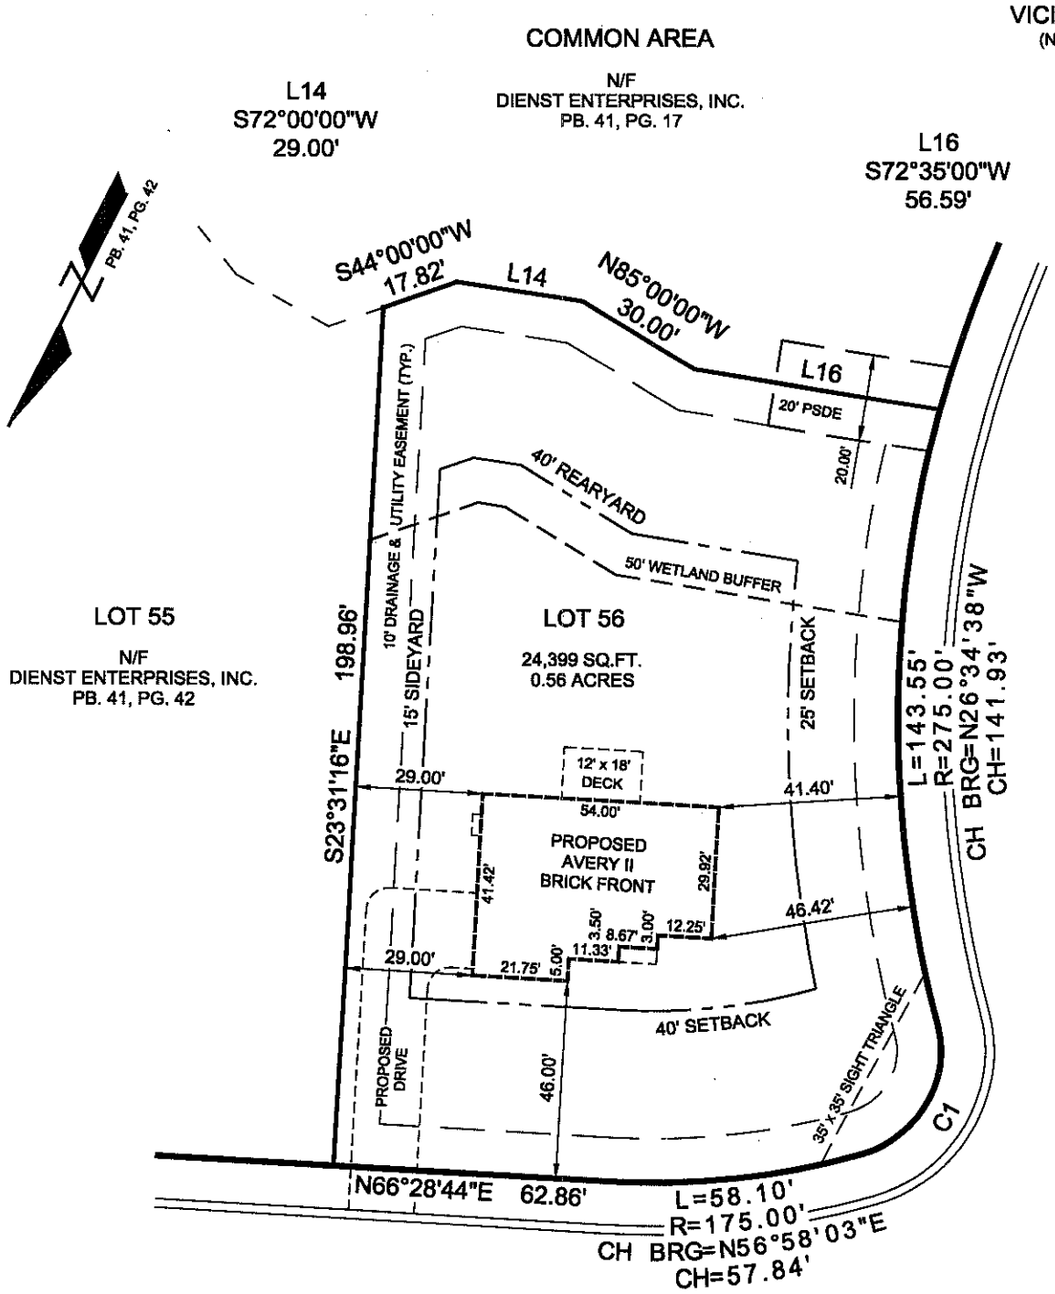

PAULS LANE
50' PUBLIC R/W

C1
L = 38.83'
R = 25.00'
CH BRG = N02°57'44"E
CH = 35.04'

12/16/03 CHANGED TO 12' x 18' DECK

SUMMIT
LAND
SURVEYING COMPANY
18716 W. CATAWBA AVENUE
CORNELIUS, NC 28031
(704) 895-0955

PREPARED FOR

ST. LAWRENCE HOMES

104 PAULS LANE
DAVIDSON TOWNSHIP IREDELL COUNTY
NORTH CAROLINA
DECEMBER 16, 2003

GRAPHIC SCALE
0' 20' 40'
1" = 40'

JOB NO. 03-1417R
DWG NO. 41-42-56