
EXHIBIT MAP


TEMPLETON BAY, MAP 2
PLAT BOOK 41, PAGE 42
LOT 52

LEGEND

- RIGHT OF WAY
- PROPOSED HOUSE FOUNDATION
- PROPOSED DRIVE/PORCH
- CONCRETE CURB & GUTTER

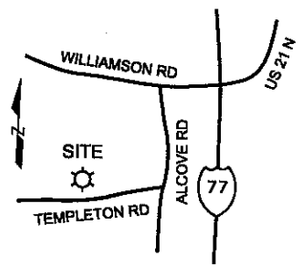

VICINITY MAP
(NO SCALE)

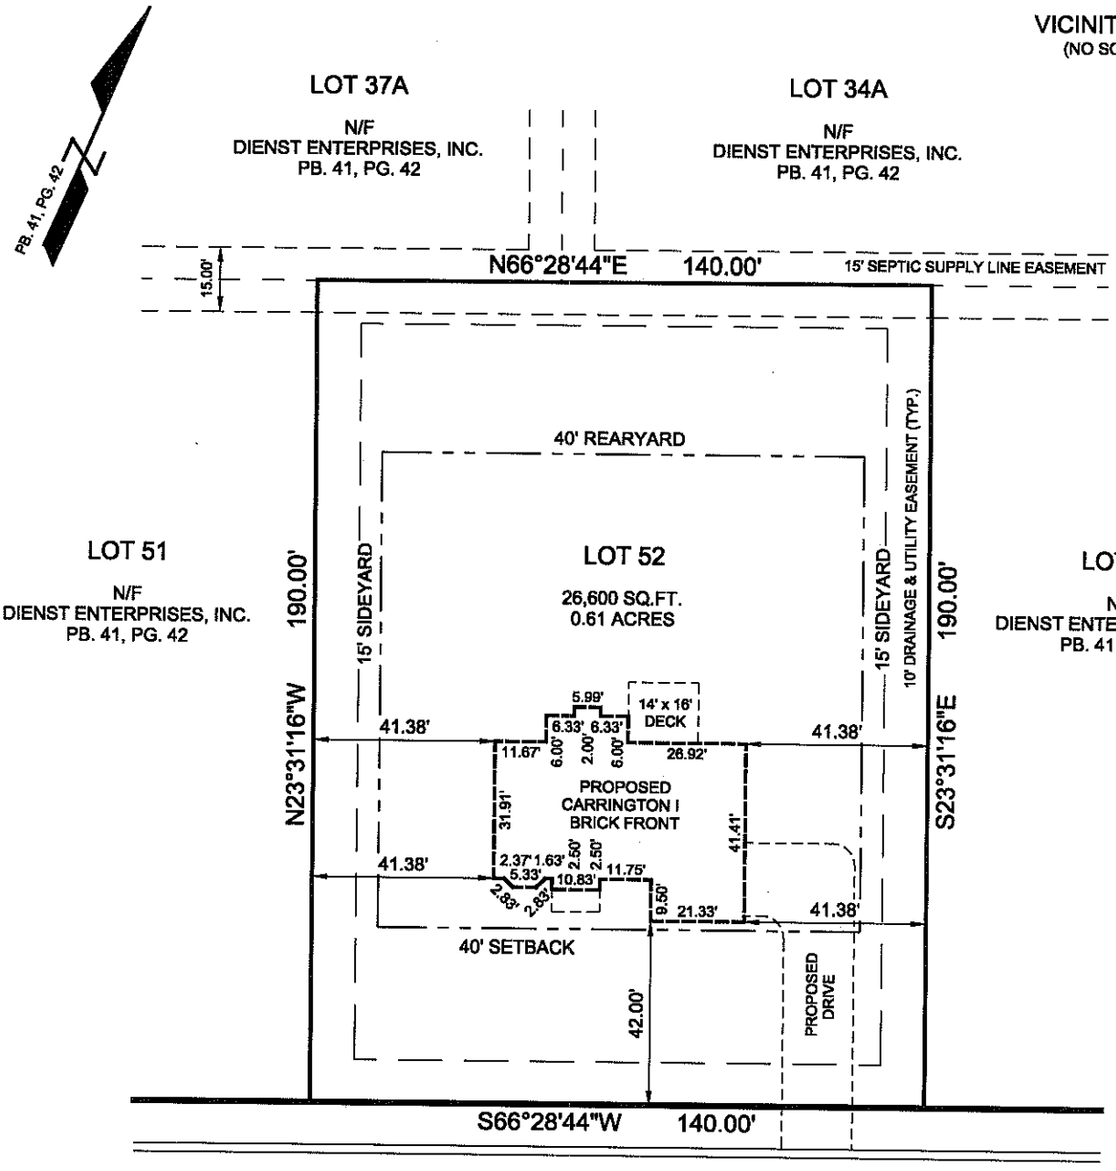

PAULS LANE

50' PUBLIC R/W

Acknowledgement Of
Plans Submittal ONLY!

Date 1/7/04

Date 1/9/09

SUMMIT
LAND SURVEYING COMPANY
18716 W. CATAWBA AVENUE
CORNELIUS, NC 28031
(704) 895-0955

PREPARED FOR

ST. LAWRENCE HOMES

115 PAULS LANE
DAVIDSON TOWNSHIP IREDELL COUNTY
NORTH CAROLINA
NOVEMBER 26, 2003

GRAPHIC SCALE
0' 20' 40'
1" = 40'

JOB NO. 03-1353
DWG NO. 41-42-52