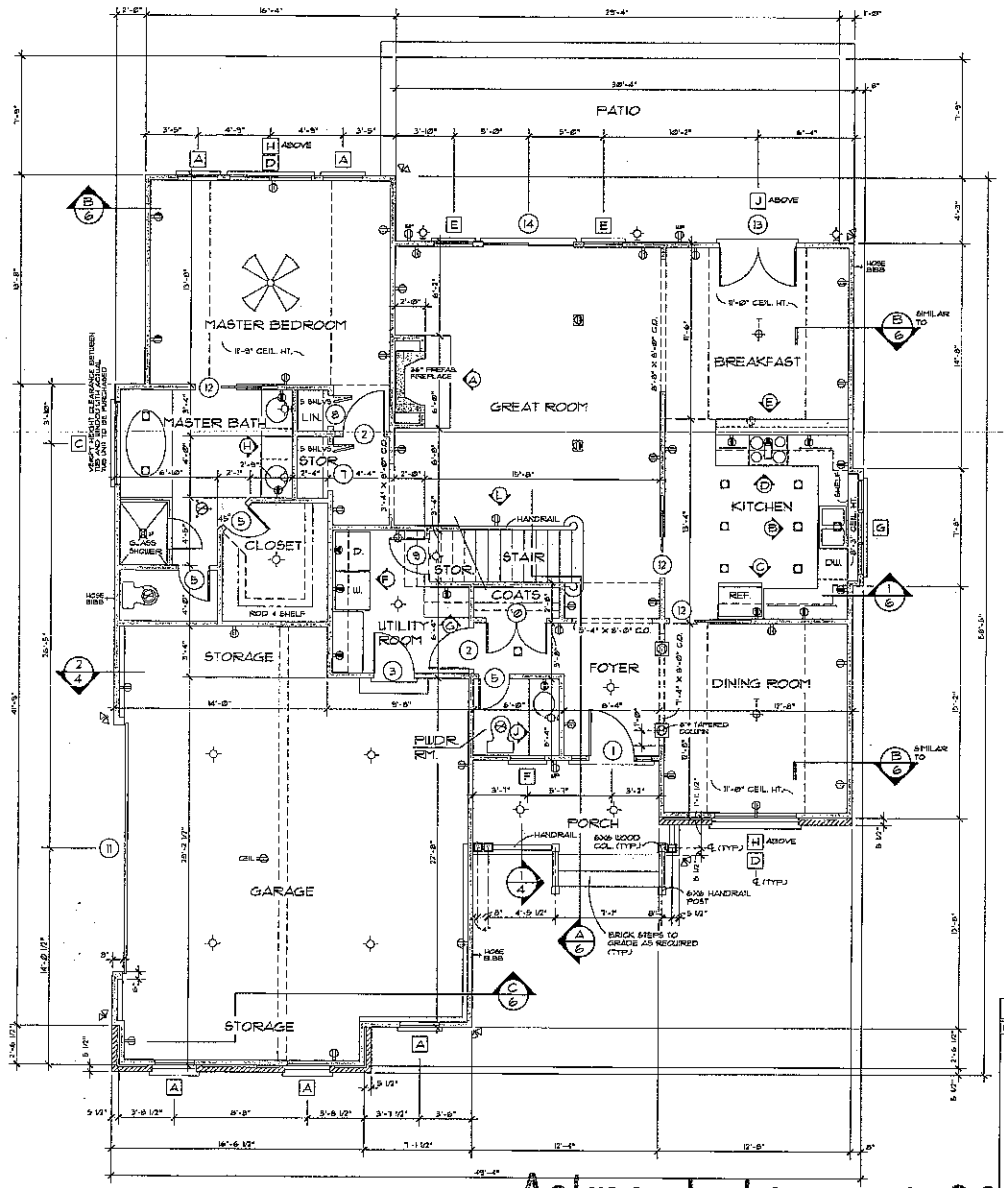



## FIRST FLOOR PLAN

1/4" = 1'-0"

| | |
|---|---|
| FIRST FLOOR | 1583 sq. ft. |
| SECOND FLOOR | 439 sq. ft. |
| TOTAL LIVING | 2022 sq. ft. |
| GARAGE & STORAGE | 630 sq. ft. |
| BONUS ROOM | 333 sq. ft. |

## DOOR SCHEDULE

SYMBOL ○

| MARK | SIZE | QUAN. | DESCRIPTION |
|---|---|---|---|
| 1 | 3'-0" x 6'-8" | 1 | EXT. w/ 12" TRANSOM AND 12" SIDELIGHTS * |
| 2 | 2'-6" x 6'-8" | 4 | INT. |
| 3 | 2'-8" x 6'-8" | 1 | EXT., 1 HR. FIRE RATED |
| 4 | 2'-6" x 6'-8" | 1 | INT. |
| 5 | 2'-8" x 6'-8" | 4 | INT. |
| 6 | 4'-0" x 6'-8" | 1 | INT., BI-FOLD |
| 7 | 3'-0" x 6'-8" | 3 | INT., BI-FOLD |
| 8 | 2'-0" x 6'-8" | 1 | INT., BI-FOLD |
| 9 | 2'-4" x 6'-8" | 1 | INT. |
| 10 | PR. 2'-0" x 6'-8" | 1 | INT. |
| 11 | 16'-0" x 7'-0" | 1 | GARAGE |
| 12 | 2'-8" x 6'-8" | 3 | INT., POCKET |
| 13 | PR. 7'-6" x 8'-6" | 1 | EXT., FRENCH, WITH 12" TRANSOM |
| 14 | 6'-8" x 6'-8" | 1 | EXT., FRENCH, SLIDING, WITH 12" TRANSOM |

* SEE BUILDING ELEVATIONS


## WINDOW SCHEDULE


SYMBOL □


| MARK | SIZE | QUAN. | DESCRIPTION |
|---|---|---|---|
| A | 2'-6" x 6'-2" | 5 | DH |
| B | 2'-6" x 5'-2" - 2 | 3 | DH |
| C | 5'-4" x 5'-3" | 1 | FIXED |
| D | 2'-6" x 6'-2" - 2 | 2 | DH |
| E | 2'-6" x 6'-2" - 2 | 2 | DH, WITH 12" TRANSOM |
| F | 2'-4" DIAMETER | 2 | CIRCLE |
| G | 3'-0" x 4'-4" - 3 | 1 | CMTT |
| H | 5'-4" DIAMETER | 4 | CIRCLEHEAD |
| J | 5'-6" DIAMETER | 1 | CIRCLEHEAD |
| K | 3'-6 1/2" x 3'-3" | 2 | YELUX SKYLIGHT, VS-304 |


VERIFY LOCAL CODE EGRESS WINDOW REQUIREMENTS PRIOR TO CONSTRUCTION
ALL WINDOWS ARE WEATHERSTRIPPED AND INSULATED BY MANUFACTURER

RED INK
Copyrighted by Donald A Gardner Architects Inc. and/o Donald A Gardner Inc.
REG. # 270811
This stamp must appear in RED INK. If this stamp is not red, it is an illegal copy. Report this illegal copy to Donald A. Gardner Architects, Inc 1 800 388-7330
RED INK

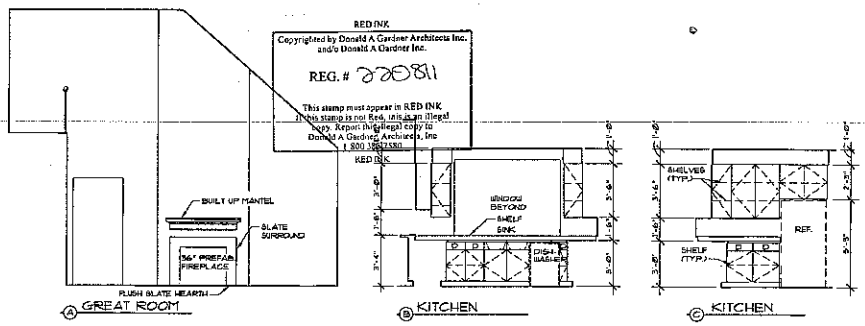

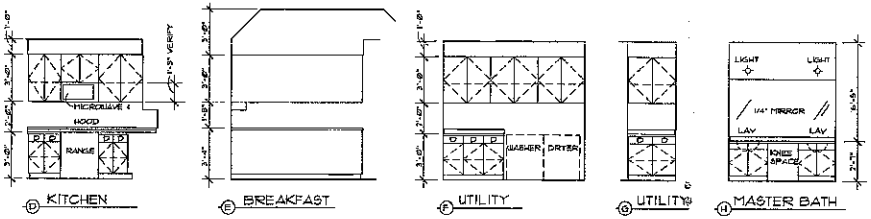
## INTERIOR ELEVATIONS

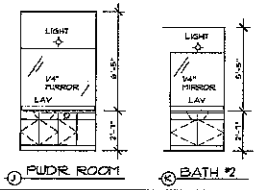1/4" = 1'-0"
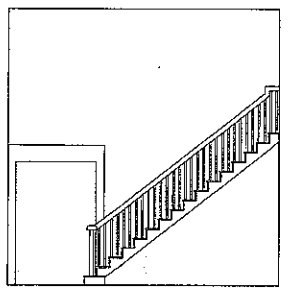
## ELECTRICAL LEGEND

| SYMBOL | DESCRIPTION |
|---|---|
| | DUPLEX OUTLET (GROUNDED TYPE) |
| WP | WEATHER PROOF DUPLEX OUTLET |
| S | WALL SWITCH CONTROLLED DUPLEX OUTLET |
| | ABOVE COUNTER LOCATION |
| | FLUSH FLOOR WALL SWITCH CONTROLLED DUPLEX OUTLET, OWNER VERIFY LOCATION |
| | 220 VOLT OUTLET OR CONNECTION |
| | CEILING MOUNTED LIGHT FIXTURE |
| | WALL BRACKET MOUNTED LIGHT FIXTURE |
| | SUSPENDED CEILING MOUNTED LIGHT FIXTURE |
| | RECESSED DIRECTIONAL CEILING LIGHT FIXTURE |
| | RECESSED CEILING LIGHT FIXTURE |
| | RECESSED LIGHT FOR WET AREA |
| | UNDER COUNTER FLUORESCENT LIGHT |
| | EXTERIOR CAST ALUMINUM FLOOD LIGHTS |
| | CEILING MOUNTED FAN - PADDLE W/ LIGHT |
| | CEILING MOUNTED FAN - EXHAUST |
| | CEILING MOUNTED FAN AND HEATER |
| | CEILING MOUNTED FAN, LIGHT, AND HEATER |

## PLAN NOTES:

1. VERIFY ALL LOCAL CODES, ENERGY TYPES, AND SITE CONDITIONS PRIOR TO CONSTRUCTION.
2. REVIEW SELECTED MECHANICAL SYSTEMS WITH OWNER PRIOR TO CONSTRUCTION.
   REVIEW SUB-CONTRACTORS LOCATIONS OF THE WATER HEATERS AND HVAC UNITS(S) WITH THE OWNER PRIOR TO CONSTRUCTION. VERIFY LOCAL BUILDING CODE REQUIREMENTS AND MANUFACTURER REQUIREMENTS FOR ATTIC, CRAWL SPACE, OR GARAGE LOCATIONS.
   HVAC EQUIPMENT IN THE ATTIC SPACE SHALL BE ACCESSIBLE BY AN OPENING LARGER THAN THE LARGEST PIECE OF EQUIPMENT (TO ALLOW REMOVAL OF THE EQUIPMENT) AND IN NO CASE LESS THAN 22"X36".
3. SEE STRUCTURAL DRAWINGS FOR ADDITIONAL INFORMATION.
4. INSULATE AROUND ALL BATHS AND UTILITY ROOM.
5. TYPICAL WALL, 2X4'S @ 16" O.C. UNLESS OTHERWISE DIMENSIONED.
6. PROVIDE SMOKE DETECTORS AS REQUIRED BY CODE.
7. PROVIDE DOORBELLS, TRANSFORMER, AND CHIME.

DO NOT SCALE DRAWINGS.

COPYRIGHT © 4/18/96 ALL RIGHTS RESERVED BY DONALD A. GARDNER, ARCHITECT, INC. NOT TO BE COPIED OR REPRODUCED WITHOUT WRITTEN PERMISSION.

Acknowledgement Of Plans Submittal ONLY!

Date 1/29/04

Date 1/29/04


ALL FEDERAL, STATE, AND LOCAL CODES, ORDINANCES, REGULATIONS ETC. SHALL BE CONSIDERED AS PART OF SPECIFICATIONS FOR THIS BUILDING AND SHALL TAKE PRECEDENCE OVER

DONALD A. GARDNER ARCHITECTS, INC.


STANDARD DESIGN DOCUMENT

DESIGN NO. 445


SHEET 3 OF 4 DR. BY DONALD A. GARDNER OF SOUTH CAROLINA

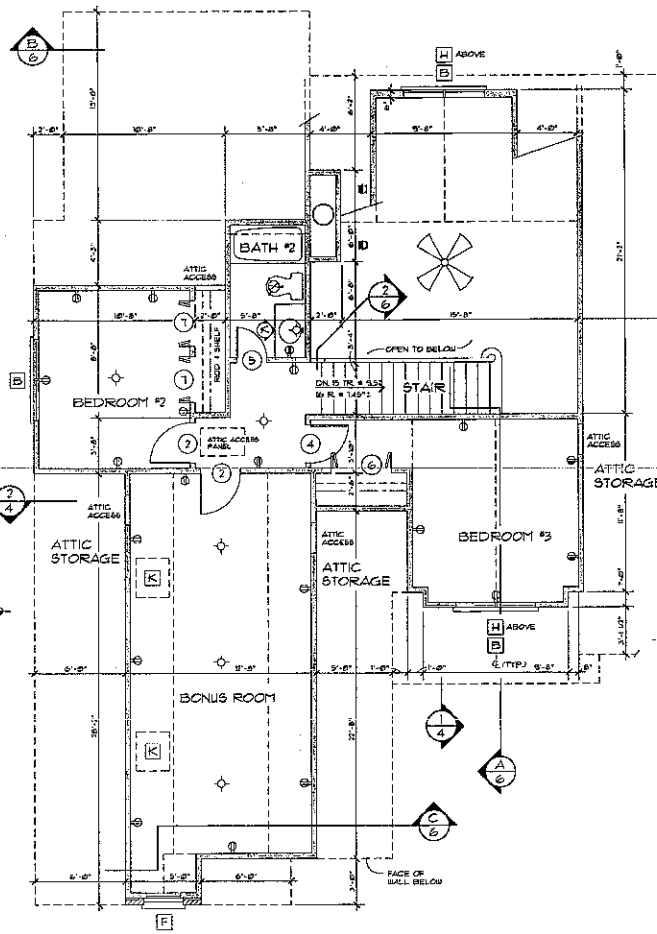



SECOND FLOOR PLAN 1/4" = 1'-0"

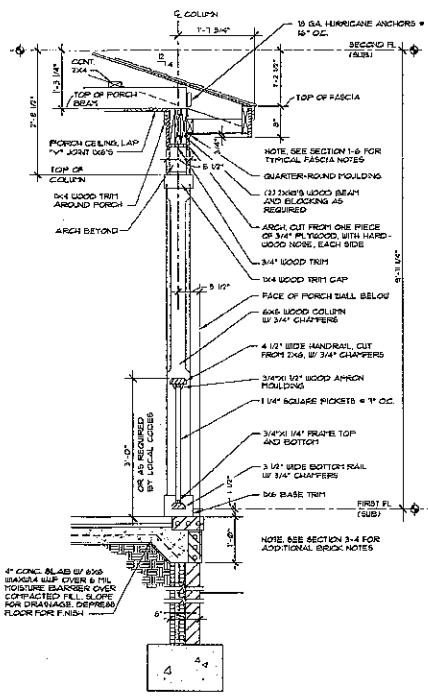


1/4 WALL SECTION 3/4" = 1'-0"

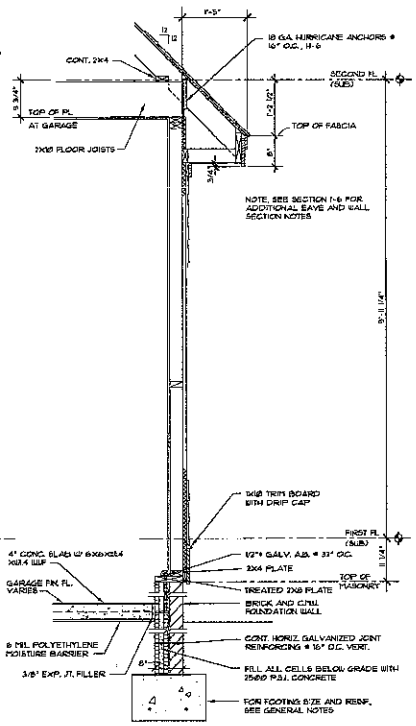


2/4 WALL SECTION 3/4" = 1'-0"

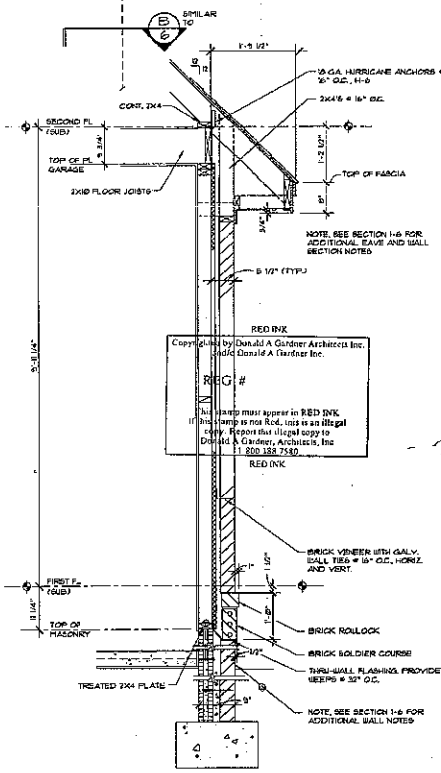


3/4 WALL SECTION 3/4" = 1'-0"

ALL FEDERAL, STATE, AND LOCAL CODES, ORDINANCES, REGULATIONS ETC. SHALL BE CONSIDERED AS PART OF SPECIFICATIONS FOR THIS BUILDING AND SHALL TAKE PRECEDENCE OVER

STANDARD DESIGN DOCUMENT

DONALD A. GARDNER ARCHITECTS, INC.

DESIGN NO. 445

SHEET OF 4 7

DR. DONALD A. GARDNER

SOUTH CAROLINA

DO NOT SCALE DRAWINGS.

COPYRIGHT © 4/16/96 ALL RIGHTS RESERVED BY DONALD A. GARDNER, ARCHITECT, INC. NOT TO BE COPIED OR REPRODUCED WITHOUT WRITTEN PERMISSION