
123 Crystal Circle


Bradley Custom Builders, LLC


Homes Built With Integrity

Jim Bradley
General Contractor

120 Topaz Place • Mooresville, NC 28117
Office/Fax (704) 799-6399 • Mobile (704) 201-2291, Nextel # 22785
www.BradleyCustomBuilders.com

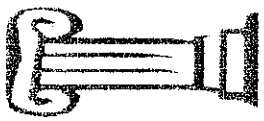

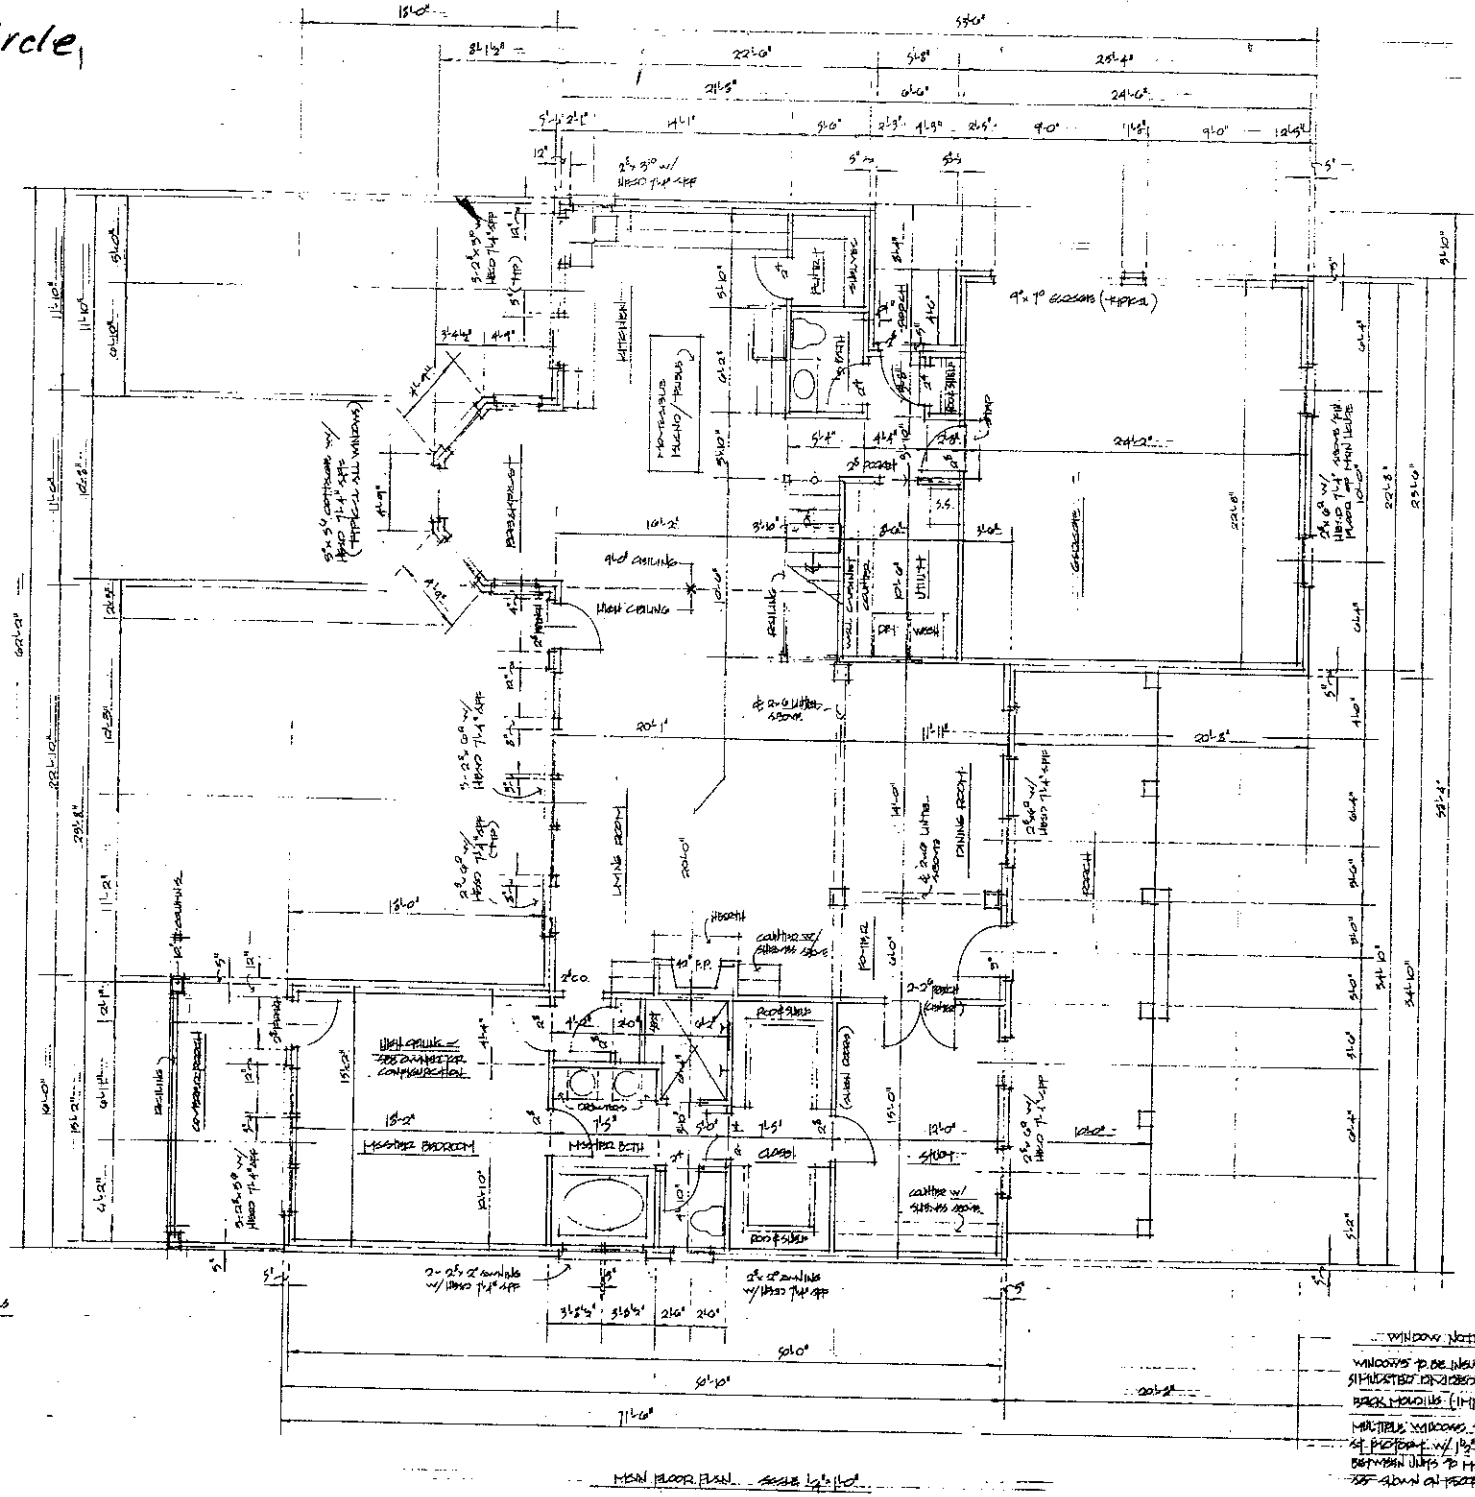

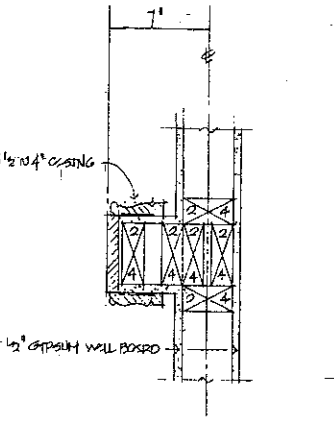

FINAL DETAIL OF PERPENDICULAR WALLS
(PLAN IS DIMENSIONED TO THIS DETAIL)

Bradley Custom Builders, LLC

Homes Built With Integrity

Jim Bradley


General Contractor

120 Topaz Place • Mooresville, NC 28117

Office/Fax (704) 799-6399 • Mobile (704) 201-2291, Nextel # 22785

www.BradleyCustomBuilders.com

123 Crystal Circle

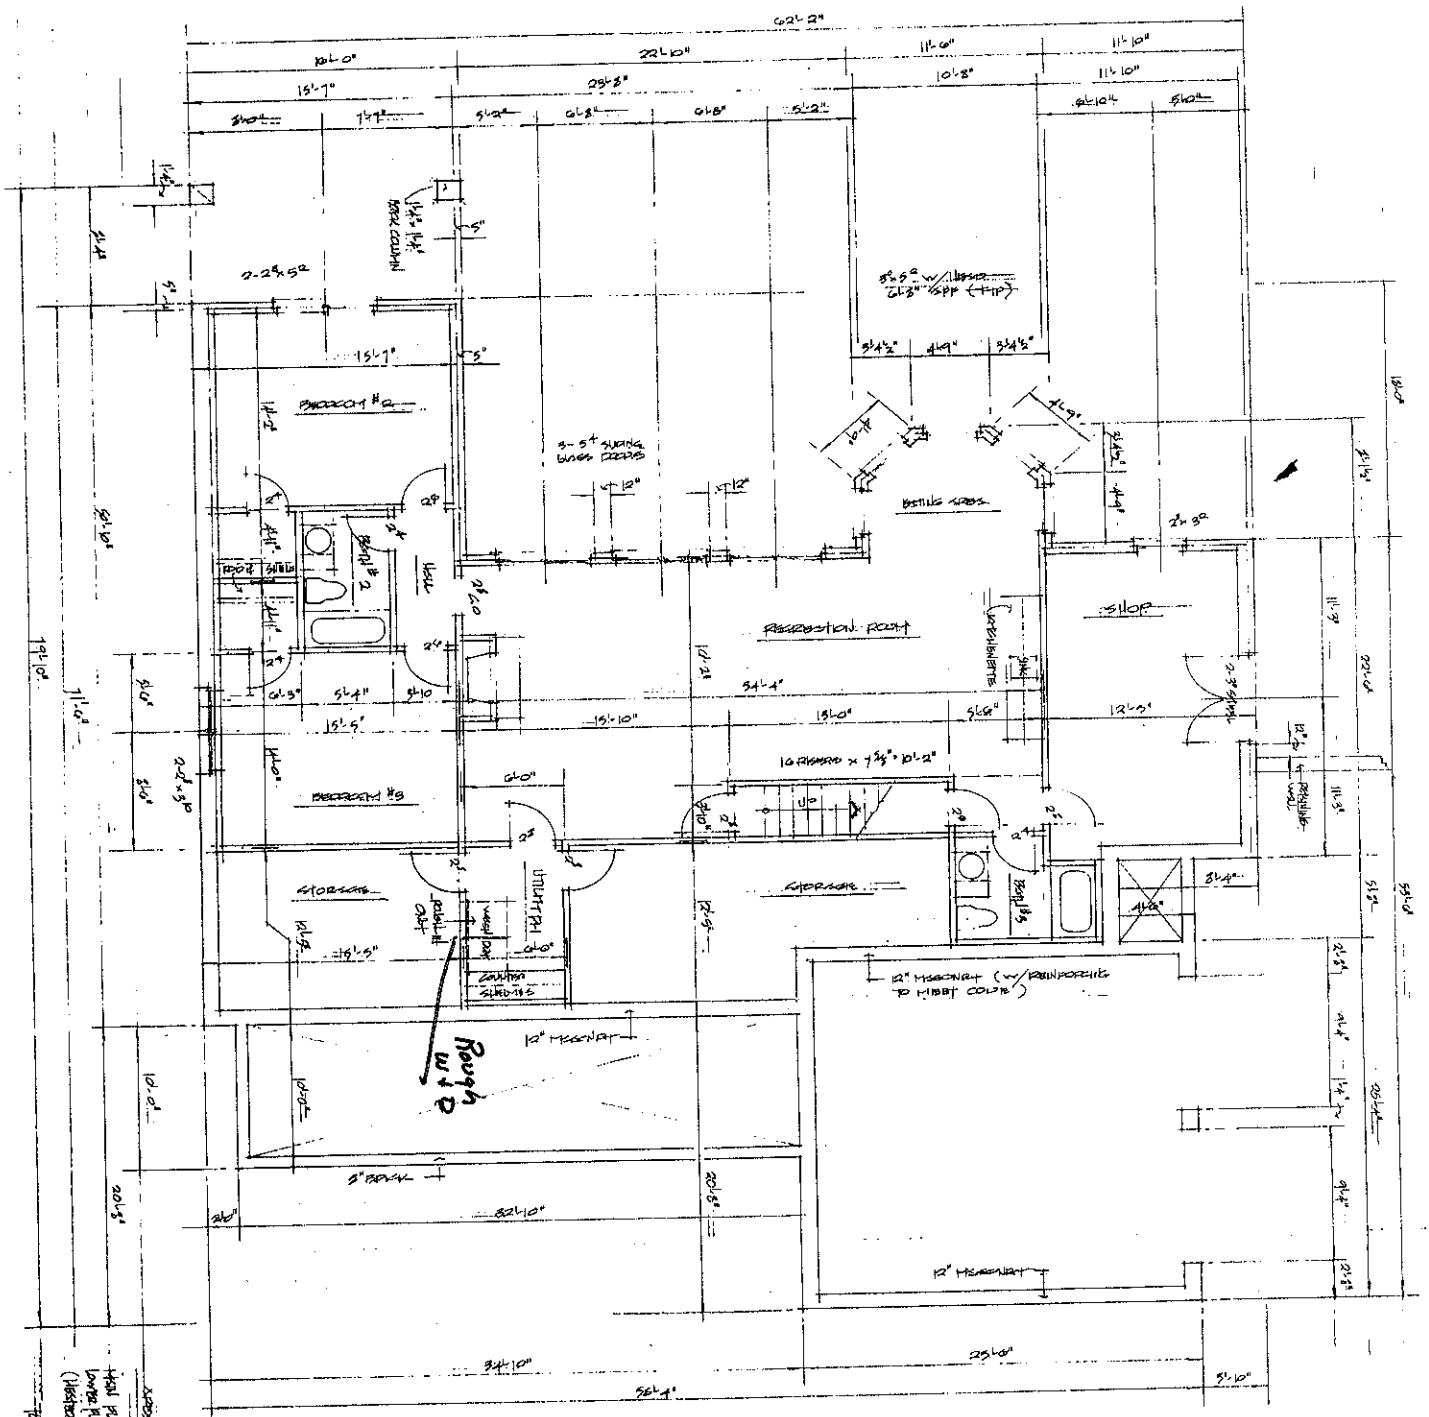

FLOOR PLAN / FOUNDATION PLAN