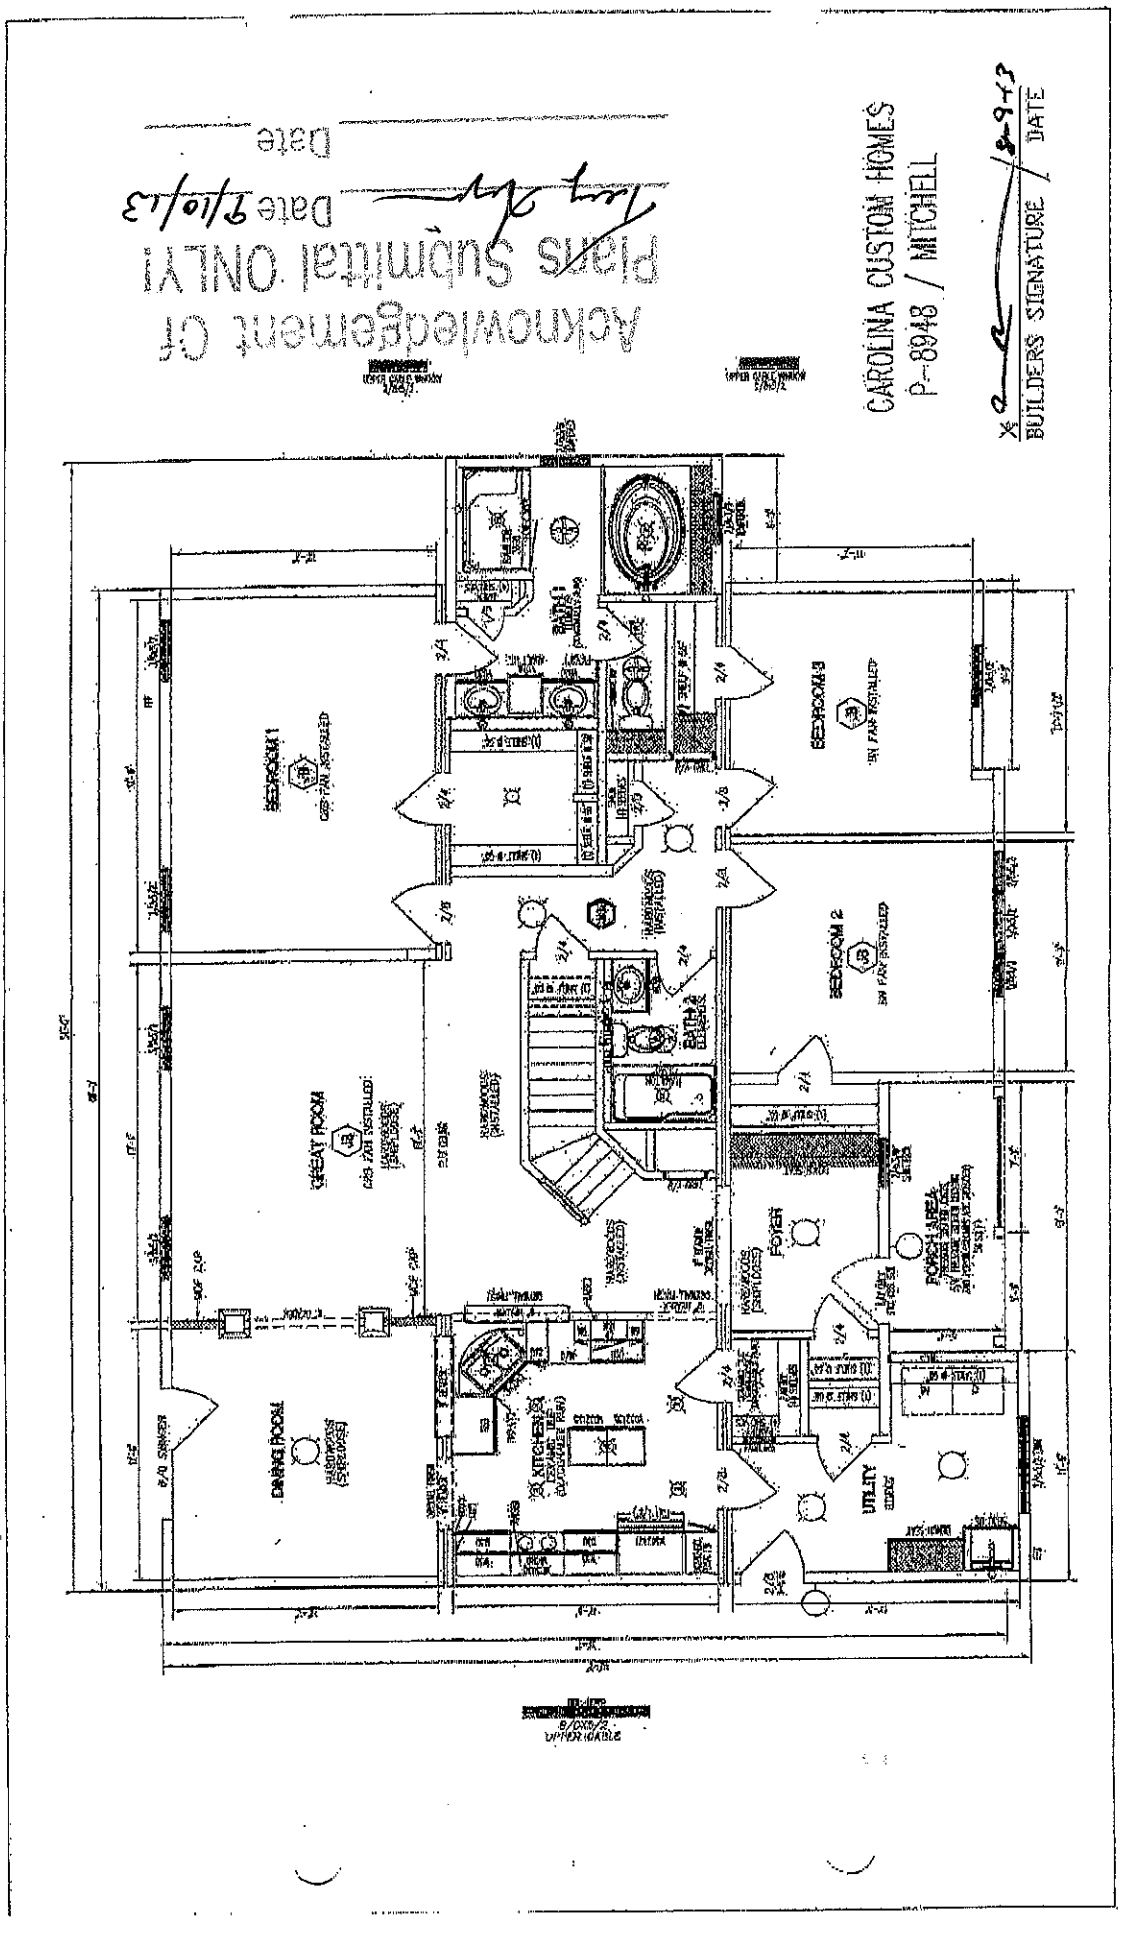
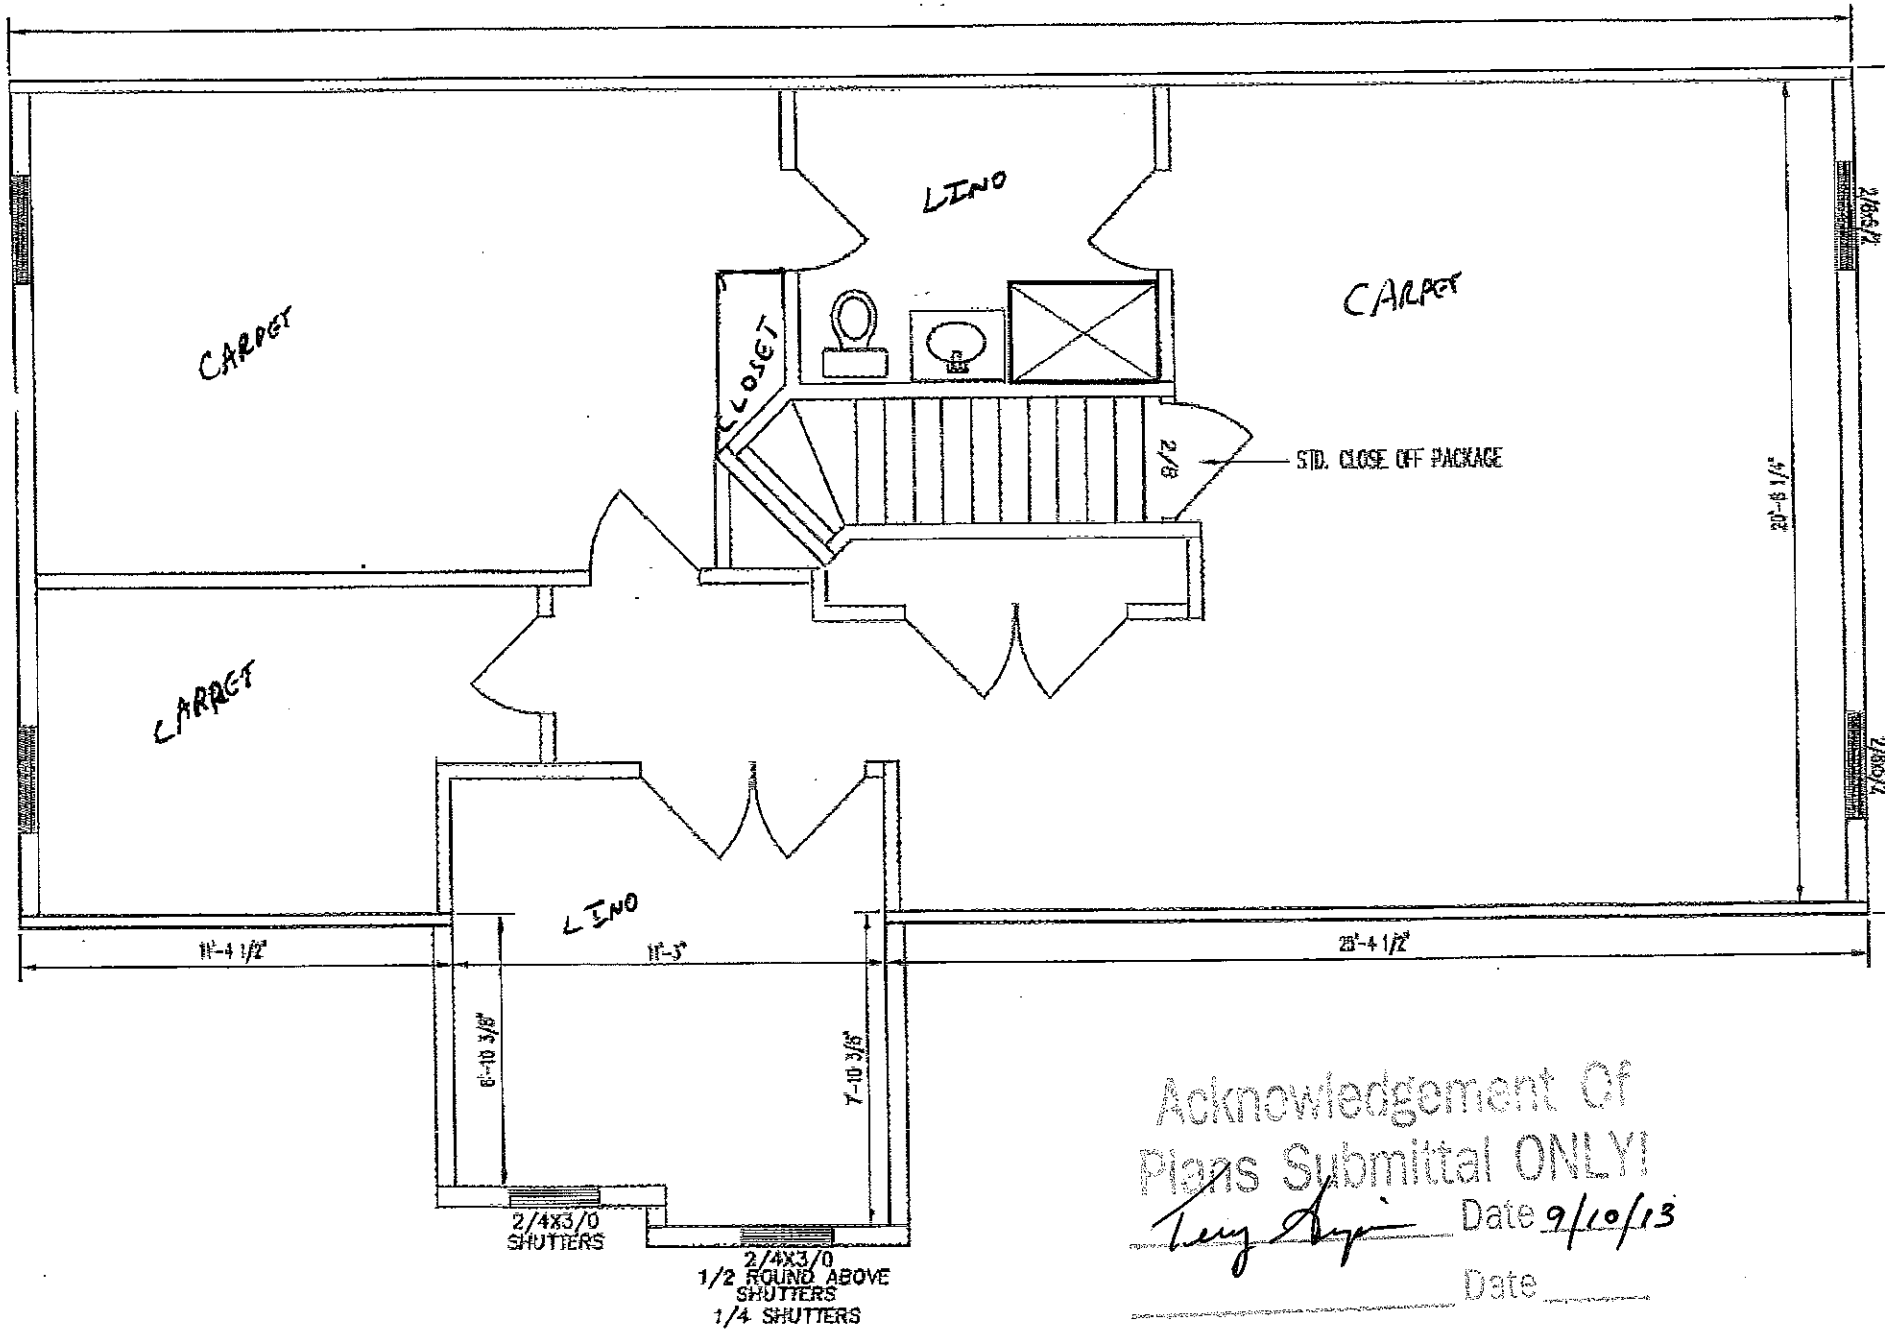

Acknowledgement Of
Plans Submittal ONLY!
Date 9/10/13
Date
CAROLINA CUSTOM HOMES
P-8948 / MITCHELL
BUILDERS SIGNATURE / DATE
8-9-13
BEDROOM 1
BEDROOM 3
BEDROOM 2
GREAT ROOM
DINING ROOM
FOYER
PORCH AREA
UTILITY
KITCHEN



Acknowledgement Of
Plans Submittal ONLY!
Terry Lyon Date 9/10/13
_____ Date _____

704-350-7894