

Commercial * Residential * Mortgage Surveys * Multi-Family
Construction Staking * Subdivision Design * Topographical
(704) 664-7029 (704) 664-8041 Fax

I, certify that this map was drawn under my supervision from an actual survey made under my supervision recorded in deed book 413, page 447, and/or plat book 7, page 28, that the ratio of precision is 1':10,000, that this map was prepared in accordance with the General Statutes of North Carolina Chapter 89C. my hand and seal on the 06, day of SEPTEMBER, A.D. 20 05.

WILLIAM M. ALLEN, PLS

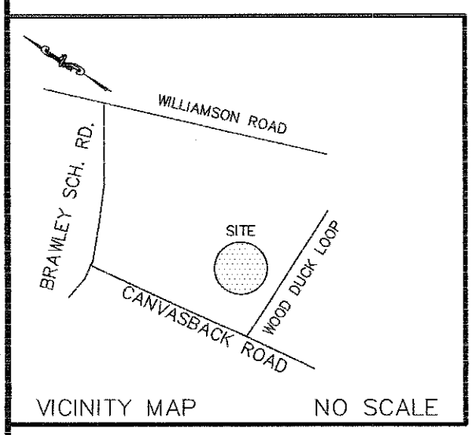

VICINITY MAP NO SCALE

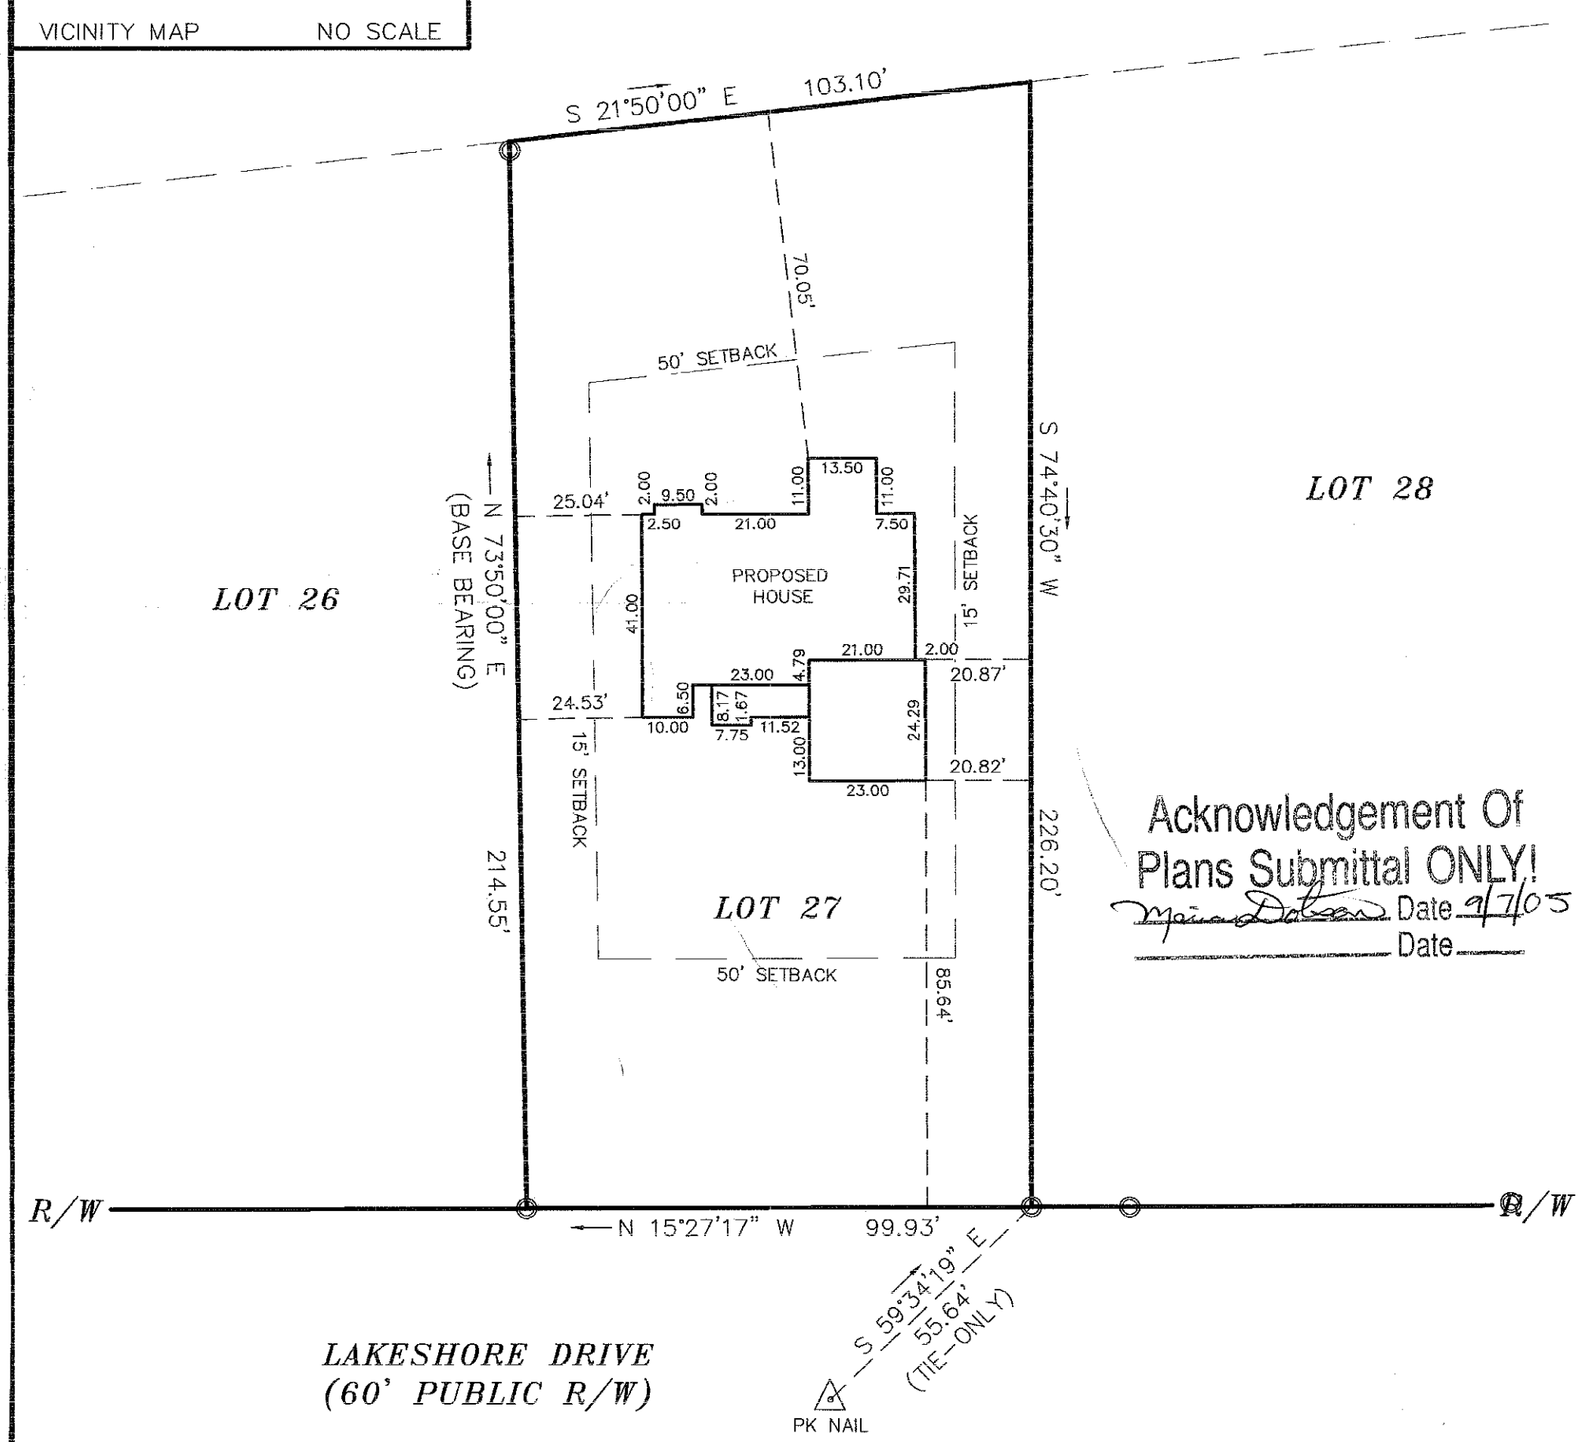

Acknowledgement Of Plans Submittal ONLY!
Mona Dotson Date 9/7/05
Date

R/W R/W

NOTES
1) THIS PROPERTY MAY BE SUBJECT TO ANY EASEMENT AND/OR RIGHTS-OF-WAY OF RECORD.
2) AREA COMPUTED BY THE COORDINATE METHOD.
3) EXISTING 760' & 761' CONTOUR ELEVATION BASED ON LAKE NORMAN LAKE LEVEL AT COWAN'S FORD DAM (READING ON) ELEVATION:
4) UNDERGROUND POWER

SCALE 1" = 30'

ACQUIRED BY: DAVID DIBBLE

0' 20' ~~40'~~ 30 ~~100'~~ 60
SCALE IN FEET

PLOT PLAN SURVEY

OF

LOT 27 LAKESHORE ESTATES

DAVIDSON TWSP., IREDELL CO., NC.

LEGEND
P.P. = POWER POLE
DUKE POWER TRANS.
E.I.P. = EXISTING IRON FOUND
I.P.S. = #4 REBAR SET
R/W = RIGHT-OF-WAY
W = WELL

FIELD BOOK: 654 PG 24
FILE: 10511
DC FILE: WDUCK27.CR5
TAX MAP NO: 4646161801