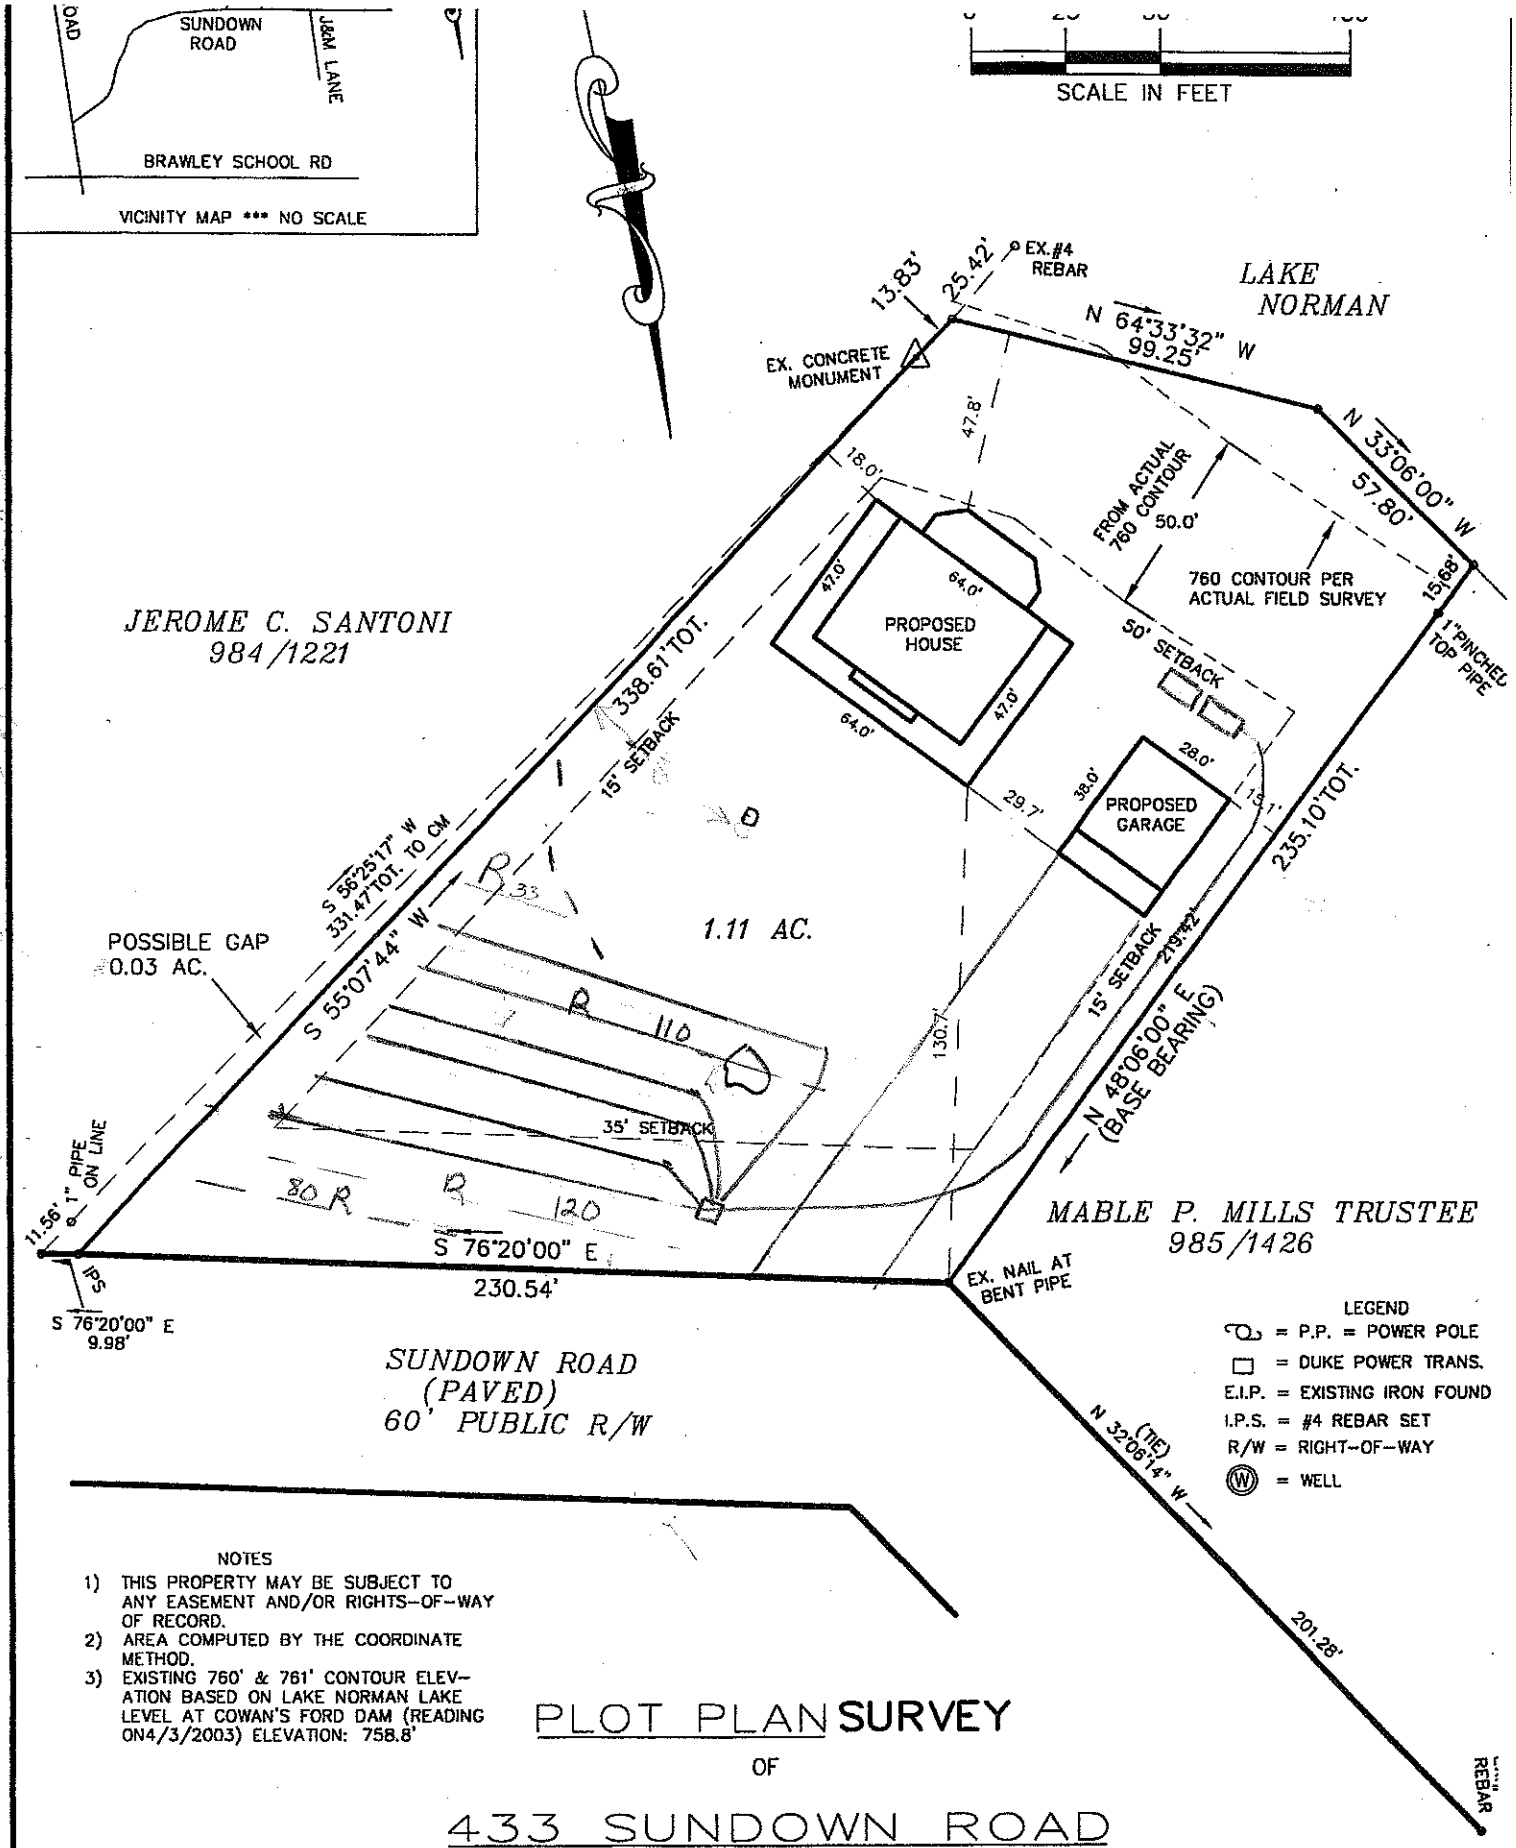


NOTES

1) THIS PROPERTY MAY BE SUBJECT TO ANY EASEMENT AND/OR RIGHTS-OF-WAY OF RECORD.
2) AREA COMPUTED BY THE COORDINATE METHOD.
3) EXISTING 760' & 761' CONTOUR ELEVATION BASED ON LAKE NORMAN LAKE LEVEL AT COWAN'S FORD DAM (READING ON4/3/2003) ELEVATION: 758.8'

PLOT PLAN SURVEY

OF

433 SUNDOWN ROAD

SCALE 1"= 50'

DAVIDSON TWSP., IREDELL CO., N.C.

ACQUIRED BY: MARK C HALL

FIELD BOOK:
FILE: 8949
DC FILE: 433SUN
TAX MAP NO: 4646-17-5460