

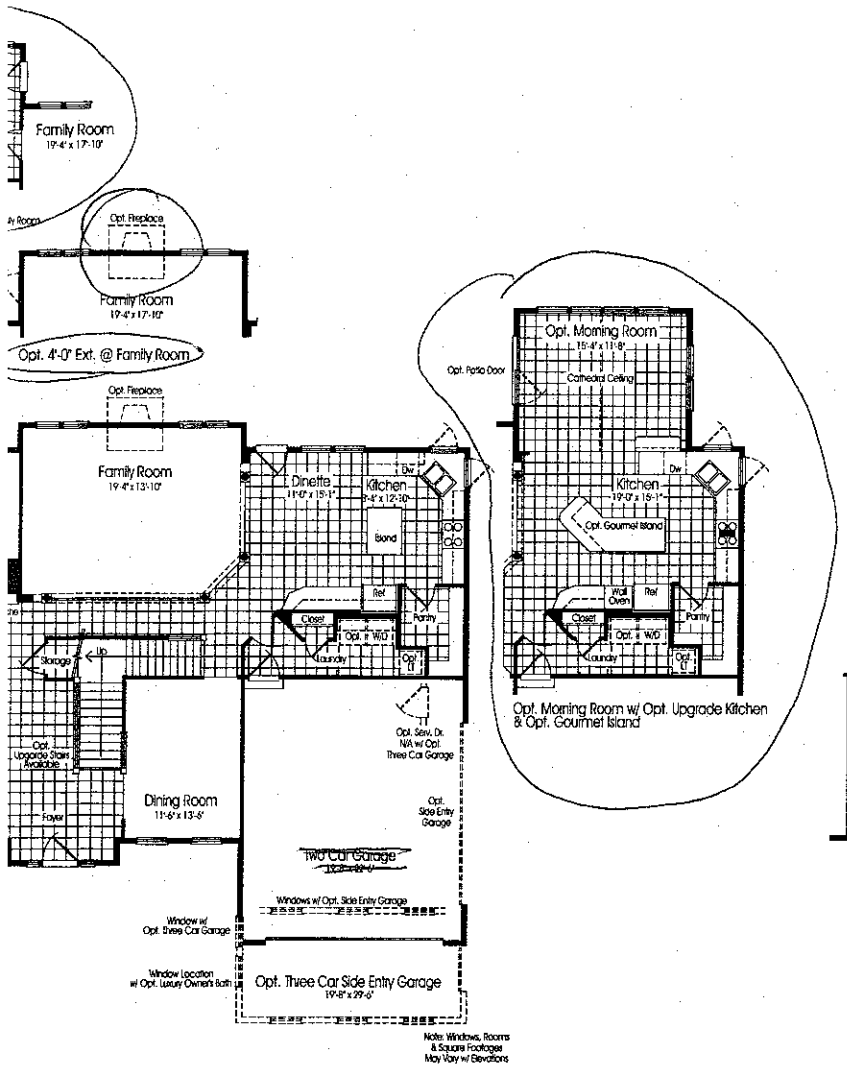


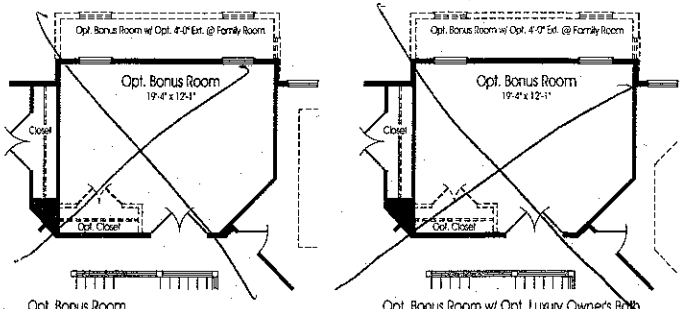

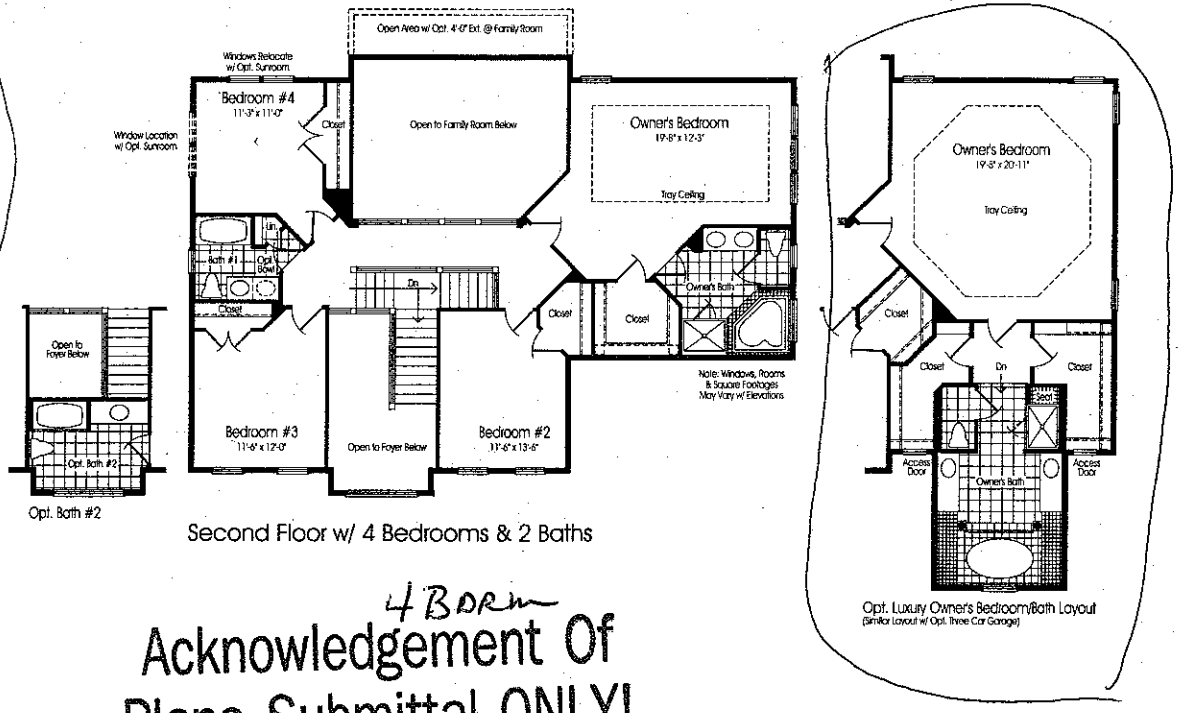

4 BDRM

Acknowledgement Of Plans Submittal ONLY!


W Sparkman Date 3/14/03

W Fuller Date 3-14-03

e believed correct at the time of publication, the right is reserved to make changes, without notice or obligation. Windows, doors, settings, and room sizes may vary depending on the options and ional items indicated are available at additional cost. This brochure is for illustrative purposes only and not part of a legal contract. It is recommended that the architectural ts be reviewed for further clarification of features. Not all features are shown. Please ask our Sales and Marketing Representative for complete information.

CLT 06/02 AVAL VER.05

Ryan Homes

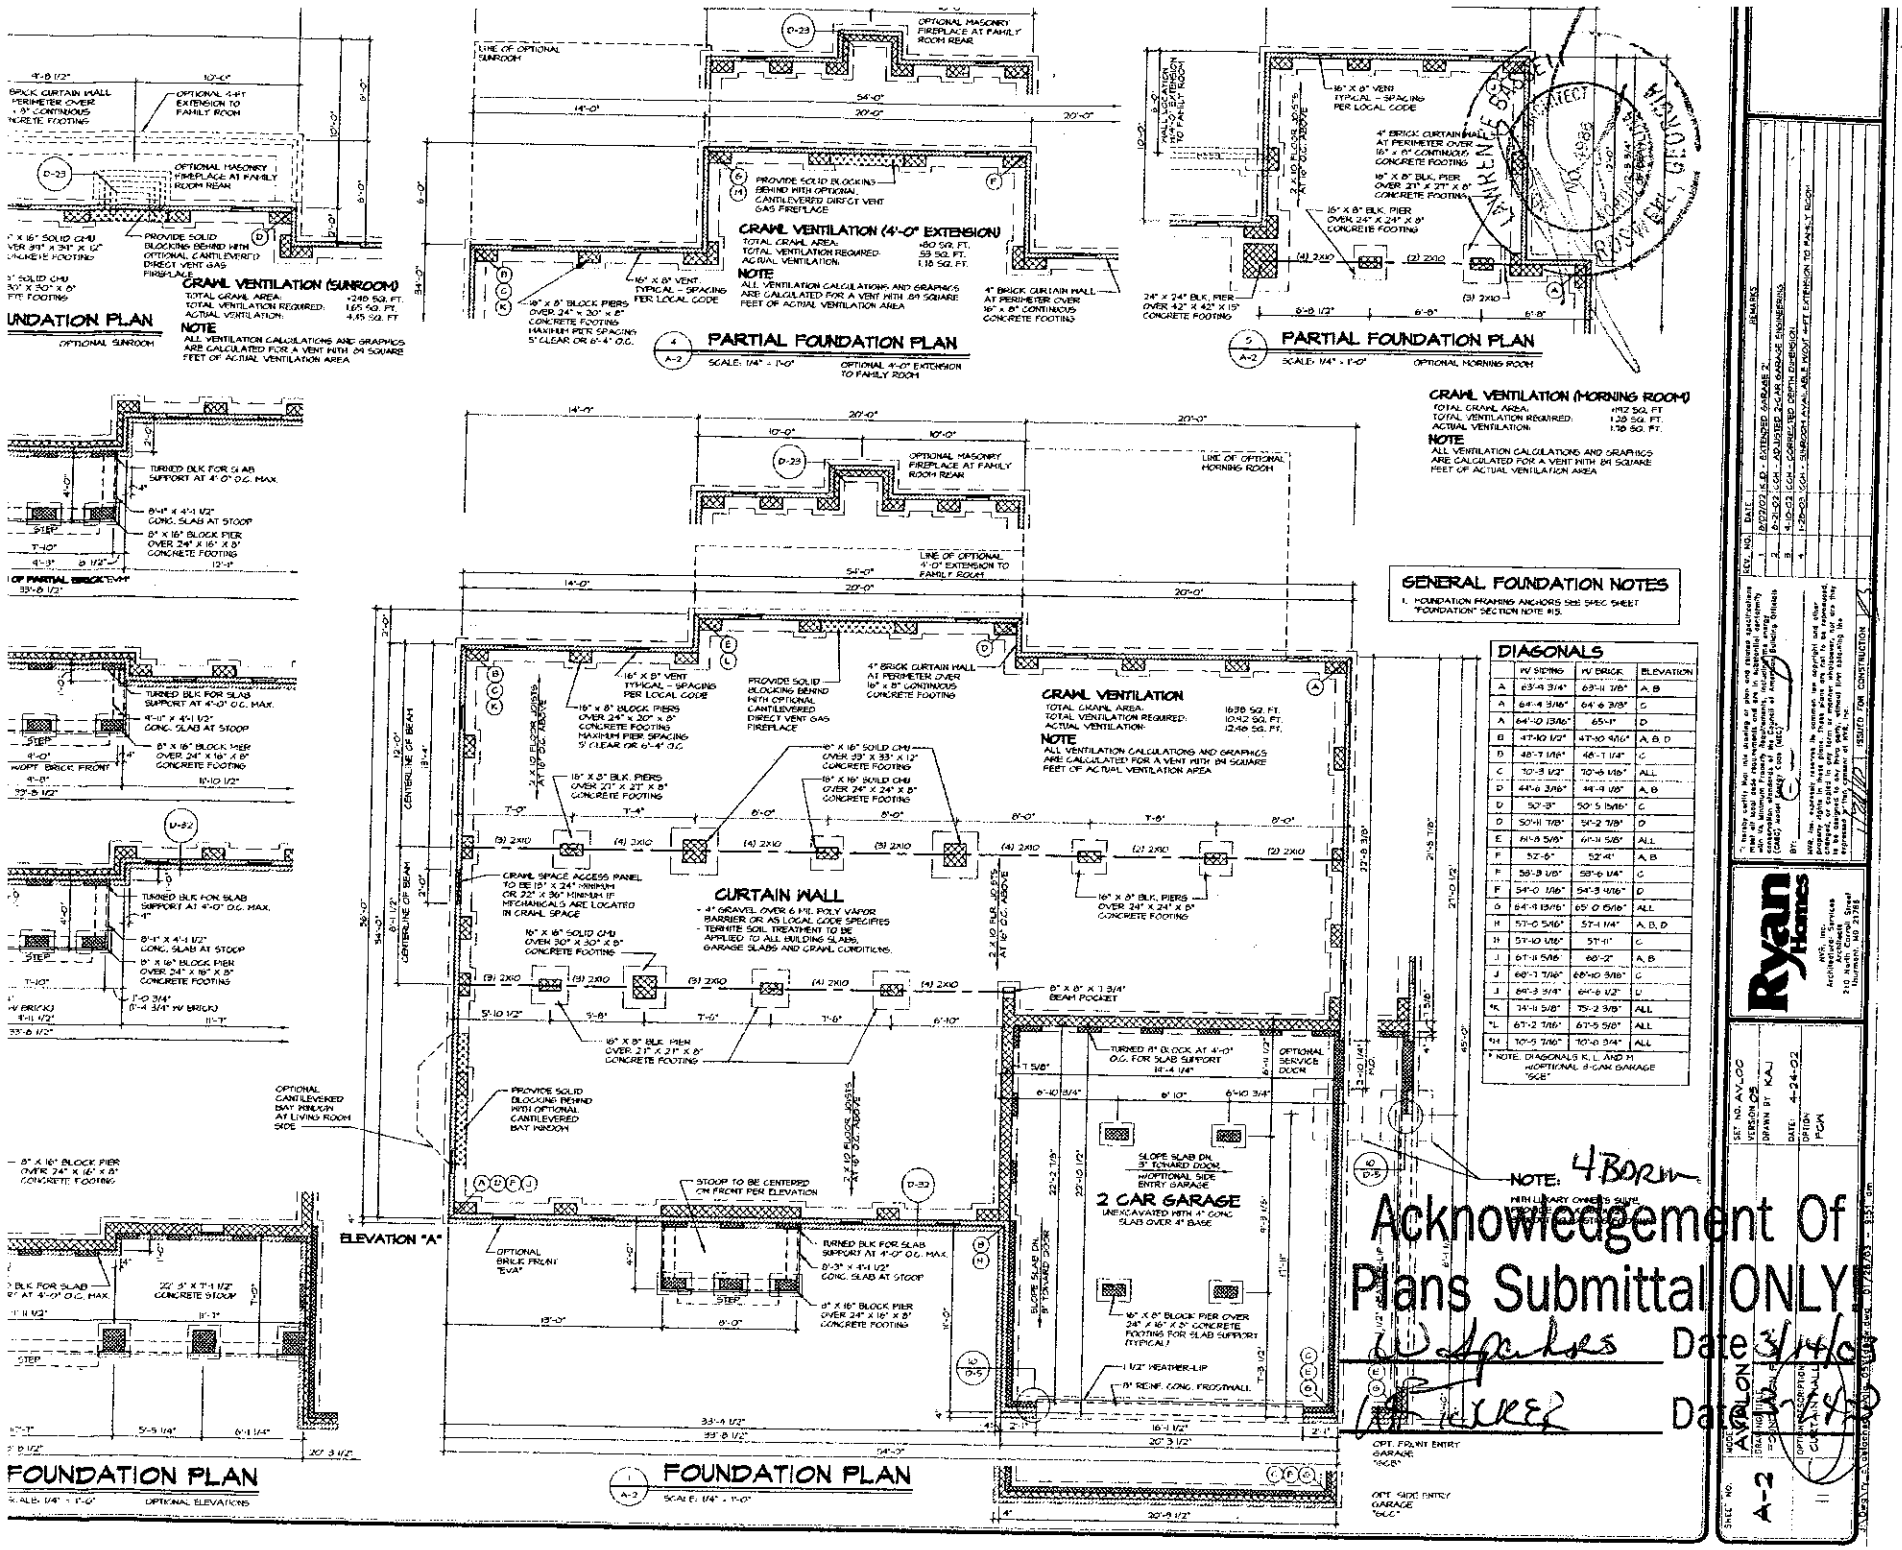
FOUNDATION PLAN
PARTIAL FOUNDATION PLAN
CRAWL VENTILATION (4'-0" EXTENSION)
CRAWL VENTILATION (SUNROOM)
CRAWL VENTILATION (MORNING ROOM)
GENERAL FOUNDATION NOTES
DIAGONALS
CURTAIN WALL
2 CAR GARAGE
ELEVATION "A"
Acknowledgement Of Plans Submittal ONLY!
NOTE: 4 Bdrm
Ryan Homes
AVALON
A-2