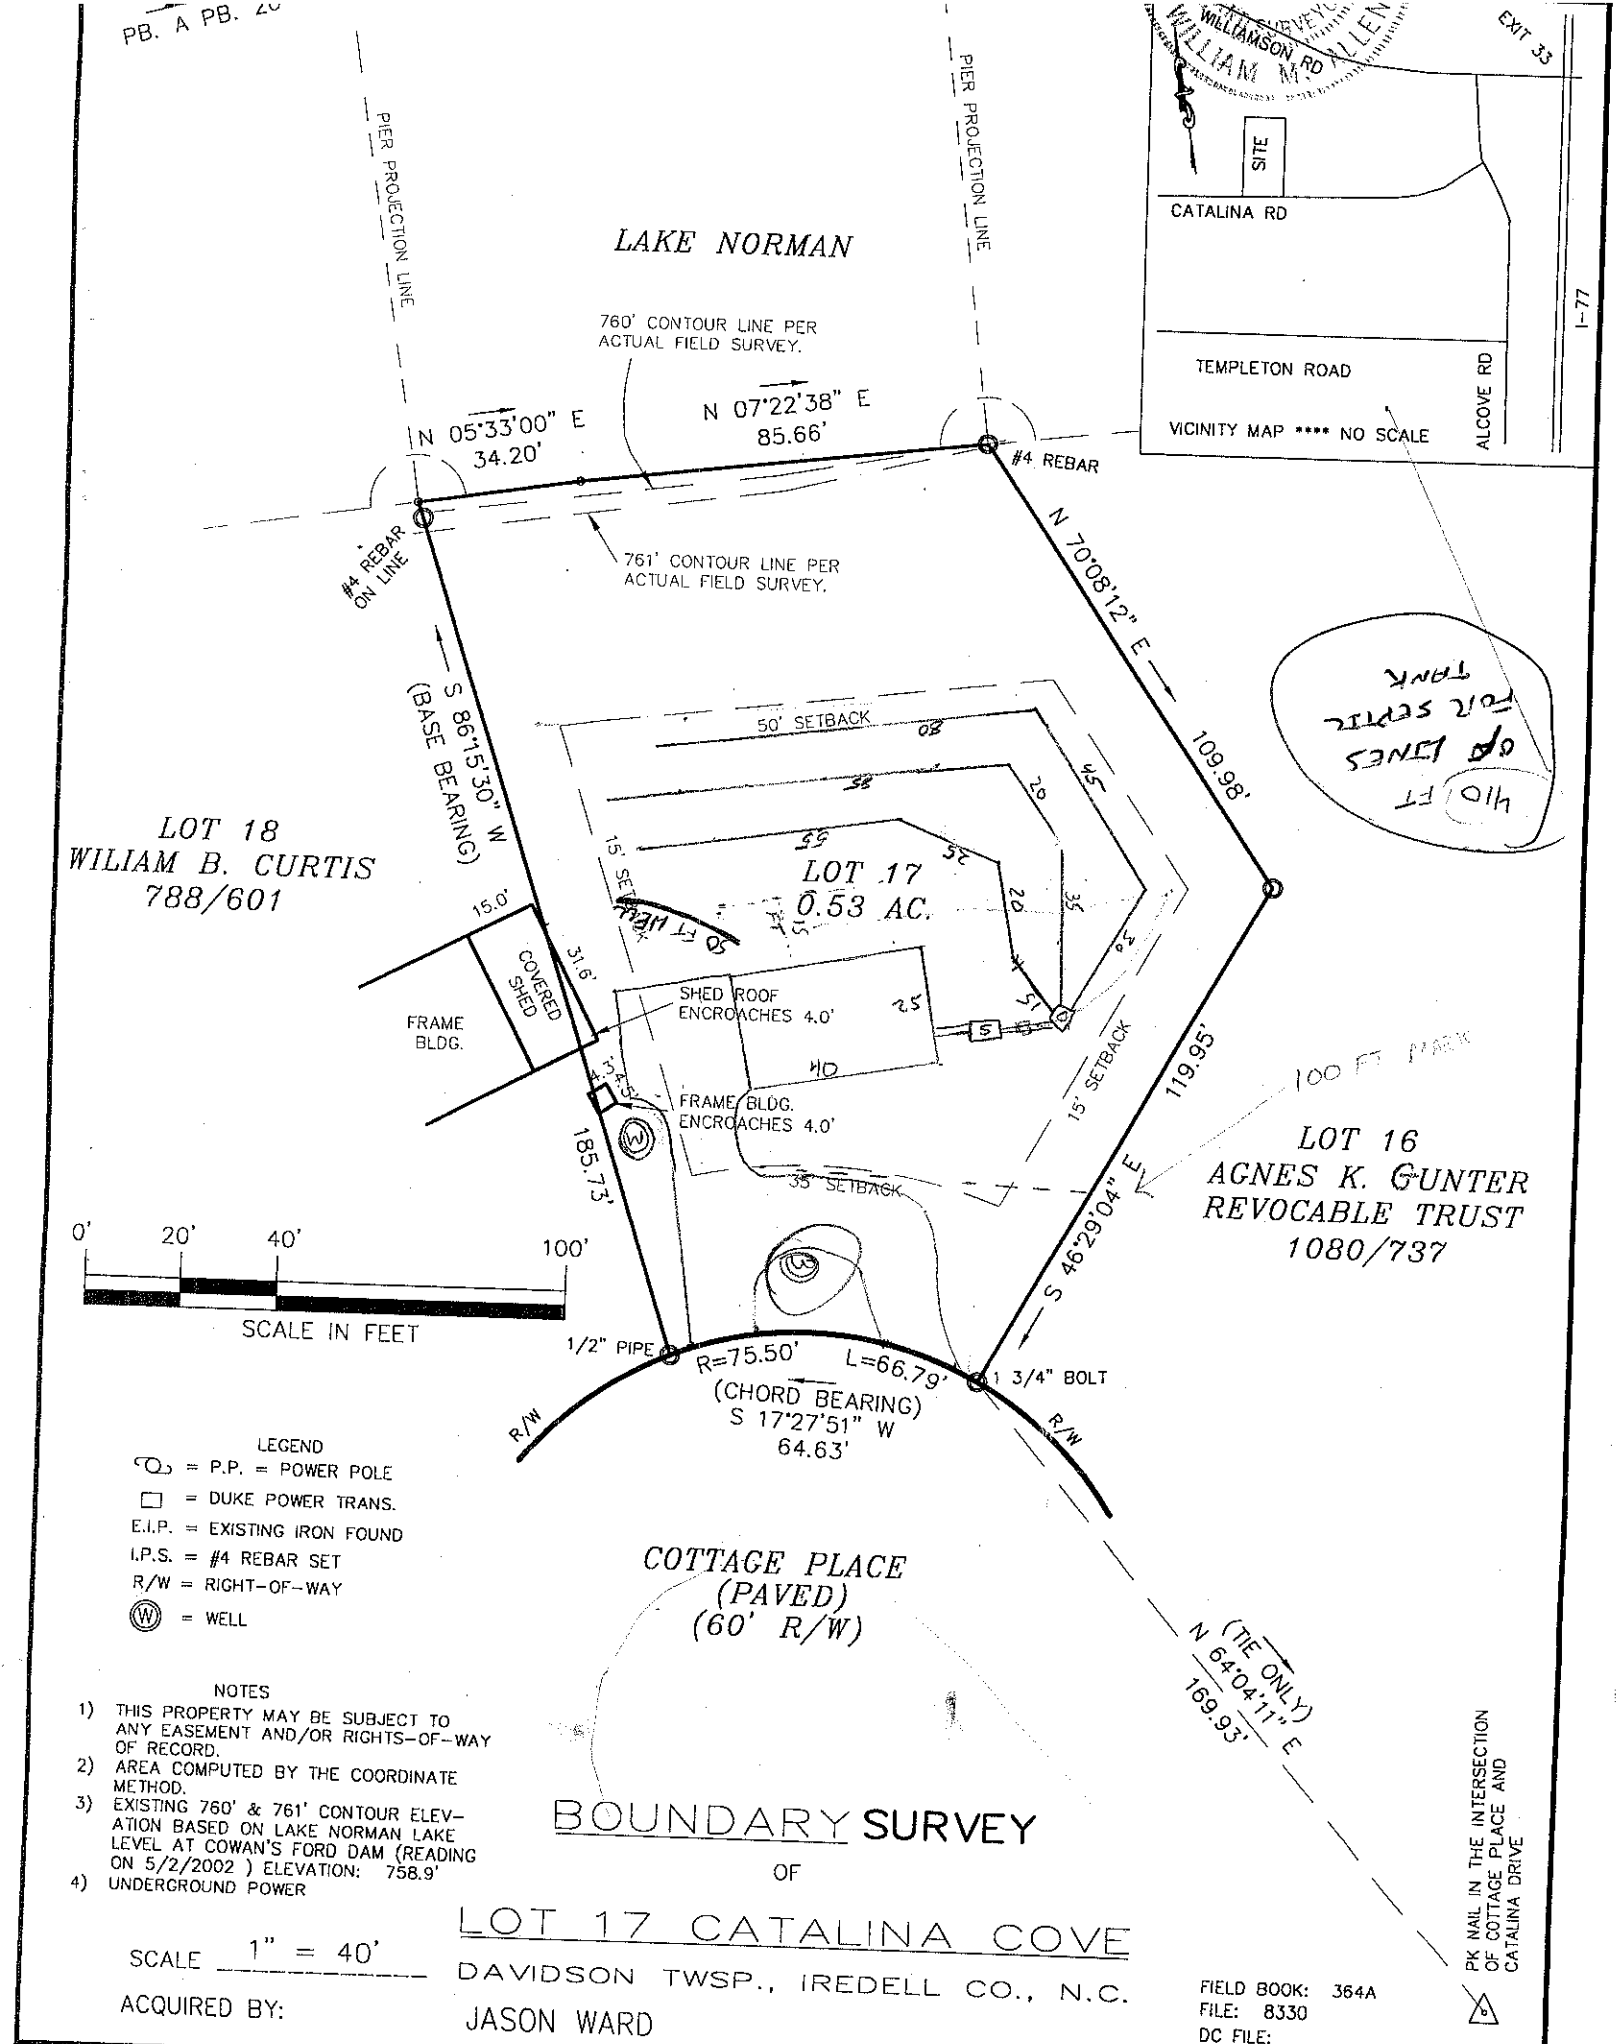


LEGEND

P.P. = POWER POLE
□ = DUKE POWER TRANS.
E.I.P. = EXISTING IRON FOUND
I.P.S. = #4 REBAR SET
R/W = RIGHT-OF-WAY
Ⓦ = WELL

NOTES

1) THIS PROPERTY MAY BE SUBJECT TO ANY EASEMENT AND/OR RIGHTS-OF-WAY OF RECORD.
2) AREA COMPUTED BY THE COORDINATE METHOD.
3) EXISTING 760' & 761' CONTOUR ELEVATION BASED ON LAKE NORMAN LAKE LEVEL AT COWAN'S FORD DAM (READING ON 5/2/2002) ELEVATION: 758.9'
4) UNDERGROUND POWER

BOUNDARY SURVEY

OF

LOT 17 CATALINA COVE

DAVIDSON TWSP., IREDELL CO., N.C.

SCALE 1" = 40'

ACQUIRED BY: JASON WARD

FIELD BOOK: 364A
FILE: 8330
DC FILE:
TAX MAP NO: