DEPARTMENT OF ENVIRONMENT AND NATURAL RESOURCES
DIVISION OF ENVIRONMENTAL HEALTH
ON-SITE WASTEWATER SECTION

Sheet ____ of ____
PROPERTY ID #: _____
COUNTY: _____

SOIL/SITE EVALUATION
for ON-SITE WASTEWATER SYSTEM

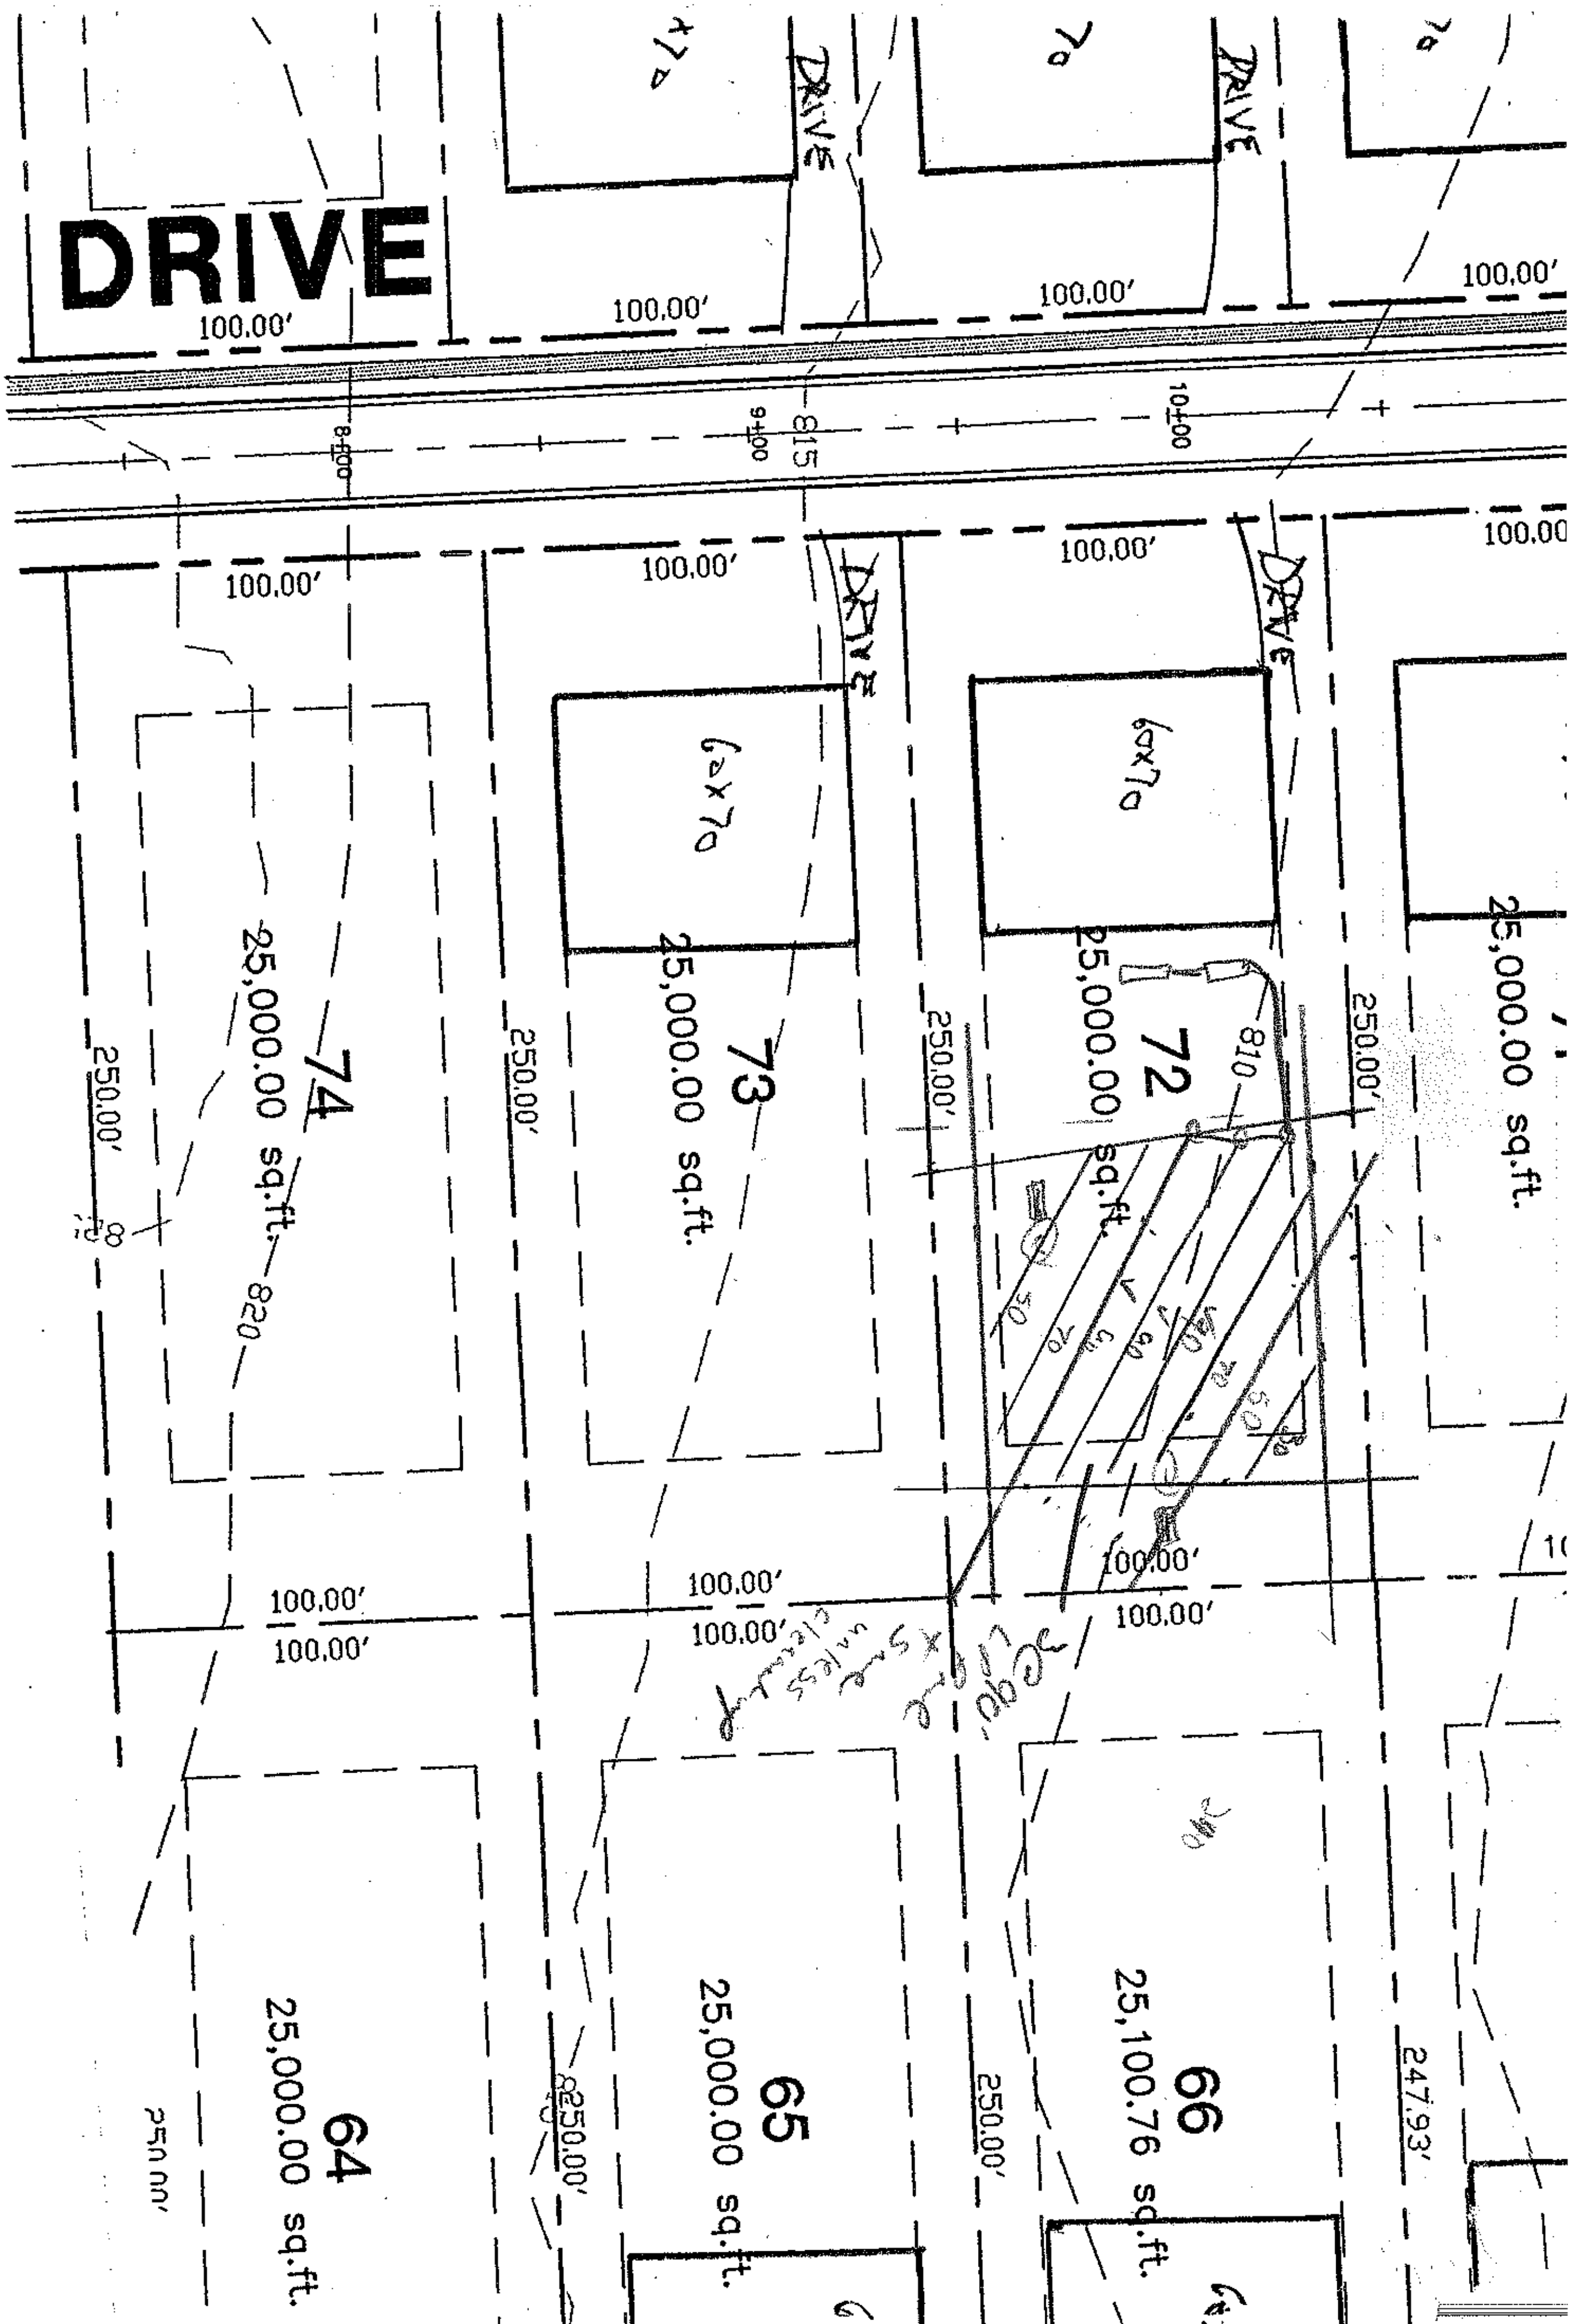
OWNER: _____ APPLICATION DATE _____
ADDRESS: _____ DATE EVALUATED: _____
PROPOSED FACILITY: _____ PROPOSED DESIGN FLOW (.1949): _____ PROPERTY SIZE: _____
LOCATION OF SITE: lot 72 Swallowtail PROPERTY RECORDED: _____
WATER SUPPLY: ☐ Private ☐ Public ☐ Well ☐ Spring ☐ Other _____
EVALUATION METHOD: ☐ Auger Boring ☐ Pit ☐ Cut
TYPE OF WASTEWATER: ☐ Sewage ☐ Industrial Process ☐ Mixed

PROFILE #	.1940 LANDSCAPE POSITION/ SLOPE %	HORIZON DEPTH (IN.)	SOIL MORPHOLOGY (.1941) .1941 STRUCTURE/ TEXTURE	.1941 CONSISTENCE/ MINERALOGY	OTHER PROFILE FACTORS .1942 SOIL WETNESS/ COLOR	.1943 SOIL DEPTH	.1956 SAPRO CLASS	.1944 RESTR HORIZ	PROFILE CLASS & LTAR
1		0-6	BSCL GR	FR SSSP		Stp			PS -3
		6-30	RL ANR	FR SP					
		30-56	RCL MASR	FR SSP					
		—							
2		0-4	SCL GR	FR SSP					PS -3
		4-27	RL SBK	FR SP					
		27-53	RCL MASR	FR SSP					
		53+	SAP						
3									
4									

DESCRIPTION	INITIAL SYSTEM	REPAIR SYSTEM
Available Space (.1945)		
System Type(s)		
Site LTAR		

OTHER FACTORS (.1946): _____
SITE CLASSIFICATION (.1948): _____
EVALUATED BY: _____
OTHER(S) PRESENT: _____

COMMENTS: _____


DRIVE
100.00'
100.00'
100.00'
100.00'
8+00
9+00
815
10+00
100.00'
100.00'
100.00'
100.00'
60x70
60x70
74
25,000.00 sq.ft.
73
25,000.00 sq.ft.
72
25,000.00 sq.ft.
25,000.00 sq.ft.
250.00'
250.00'
250.00'
250.00'
810
820
100.00'
100.00'
100.00'
100.00'
100.00'
100.00'
64
25,000.00 sq.ft.
65
25,000.00 sq.ft.
66
25,100.76 sq.ft.
250.00'
250.00'
247.93'